

DIR. GEN DE FERROCARRILES
SECCION DE MECANICA
FF. CC. NACIONALES DE COLOMBIA

TALLERES CALI EDIFICIO "M"

P.C. DEWHURST CHIEF MECH. ENGINEER


DIBUJANTE *F. S. Newbold*

BOGOTA NOV. 9 1927.


F. S. Newbold
9/11/27



END ELEVATION (SOUTH)

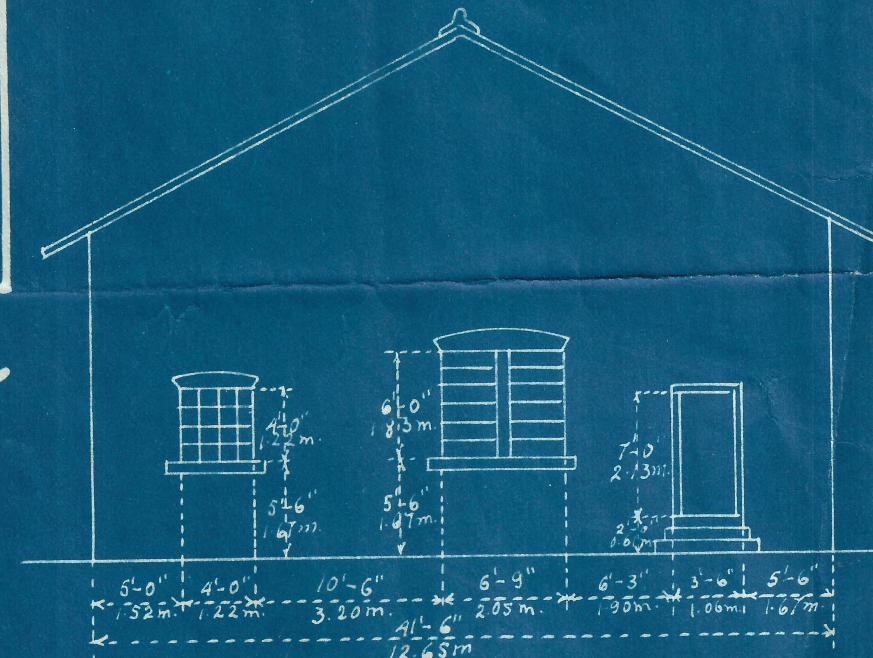


END ELEVATION (NORTH)

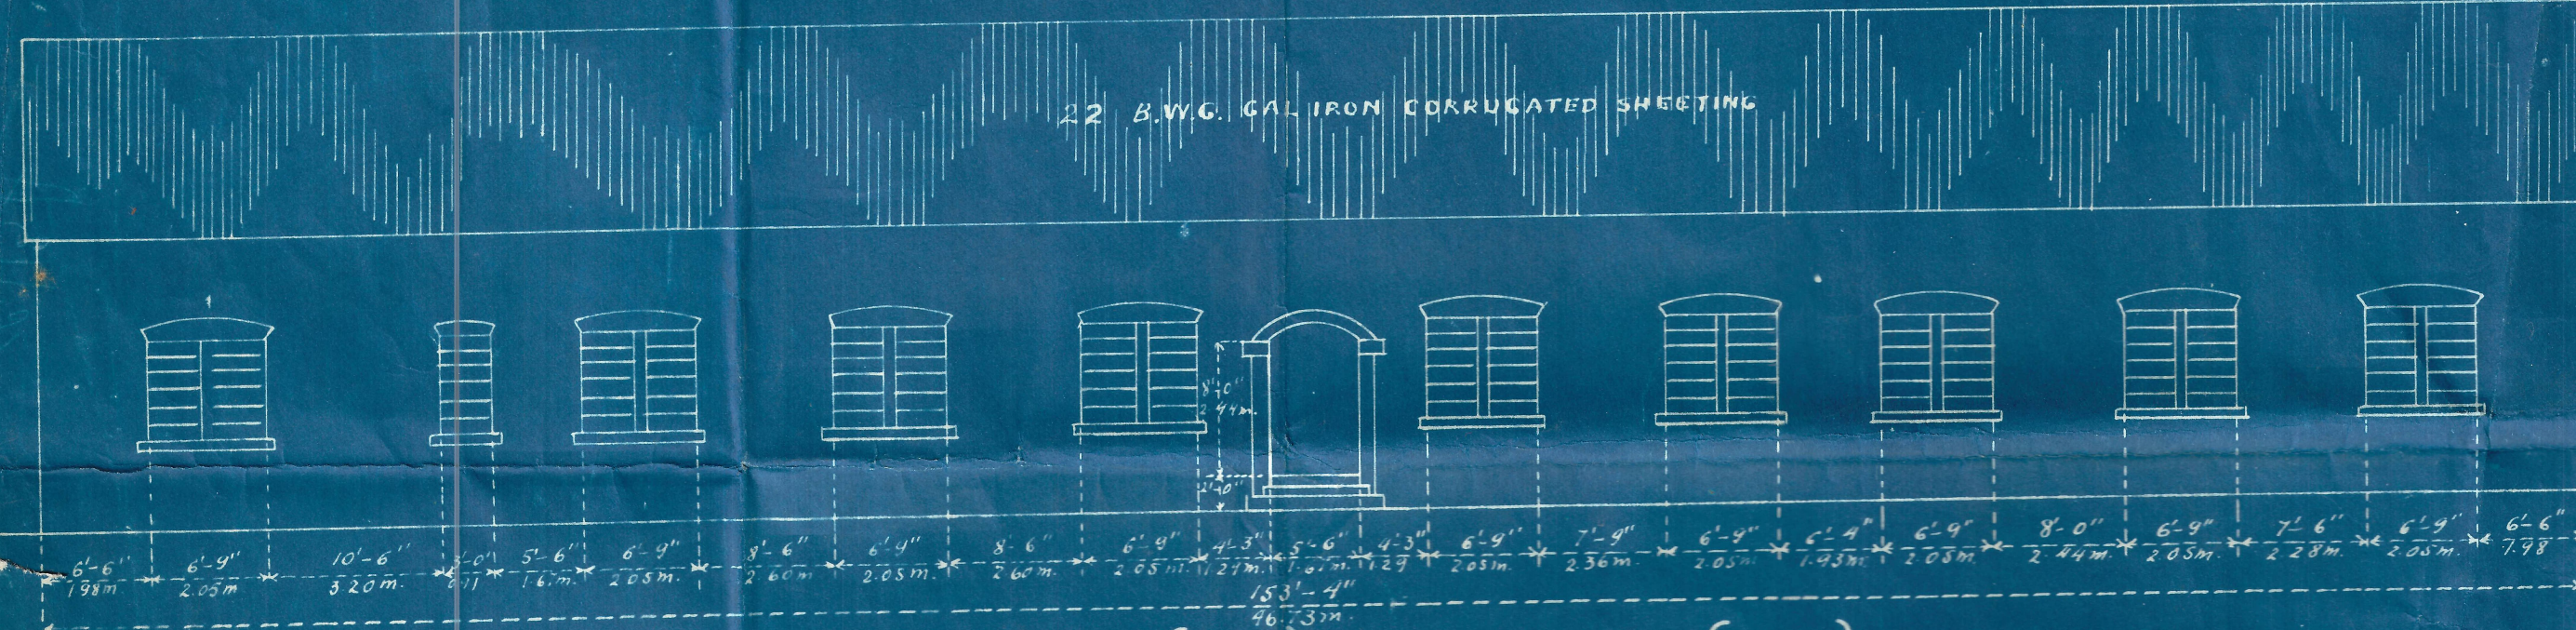

ELEVATION (EAST) ELEVACION (ESTE)

BUILDING TO BE OF BRICK ROOF OF STEEL WITH ASBESTOS
CORRUGATED SHEETS WALLS AND FOUNDATIONS TO BE STRONG ENOUGH
TO PERMIT OF SECOND FLOOR TO BE BUILT IN THE FUTURE

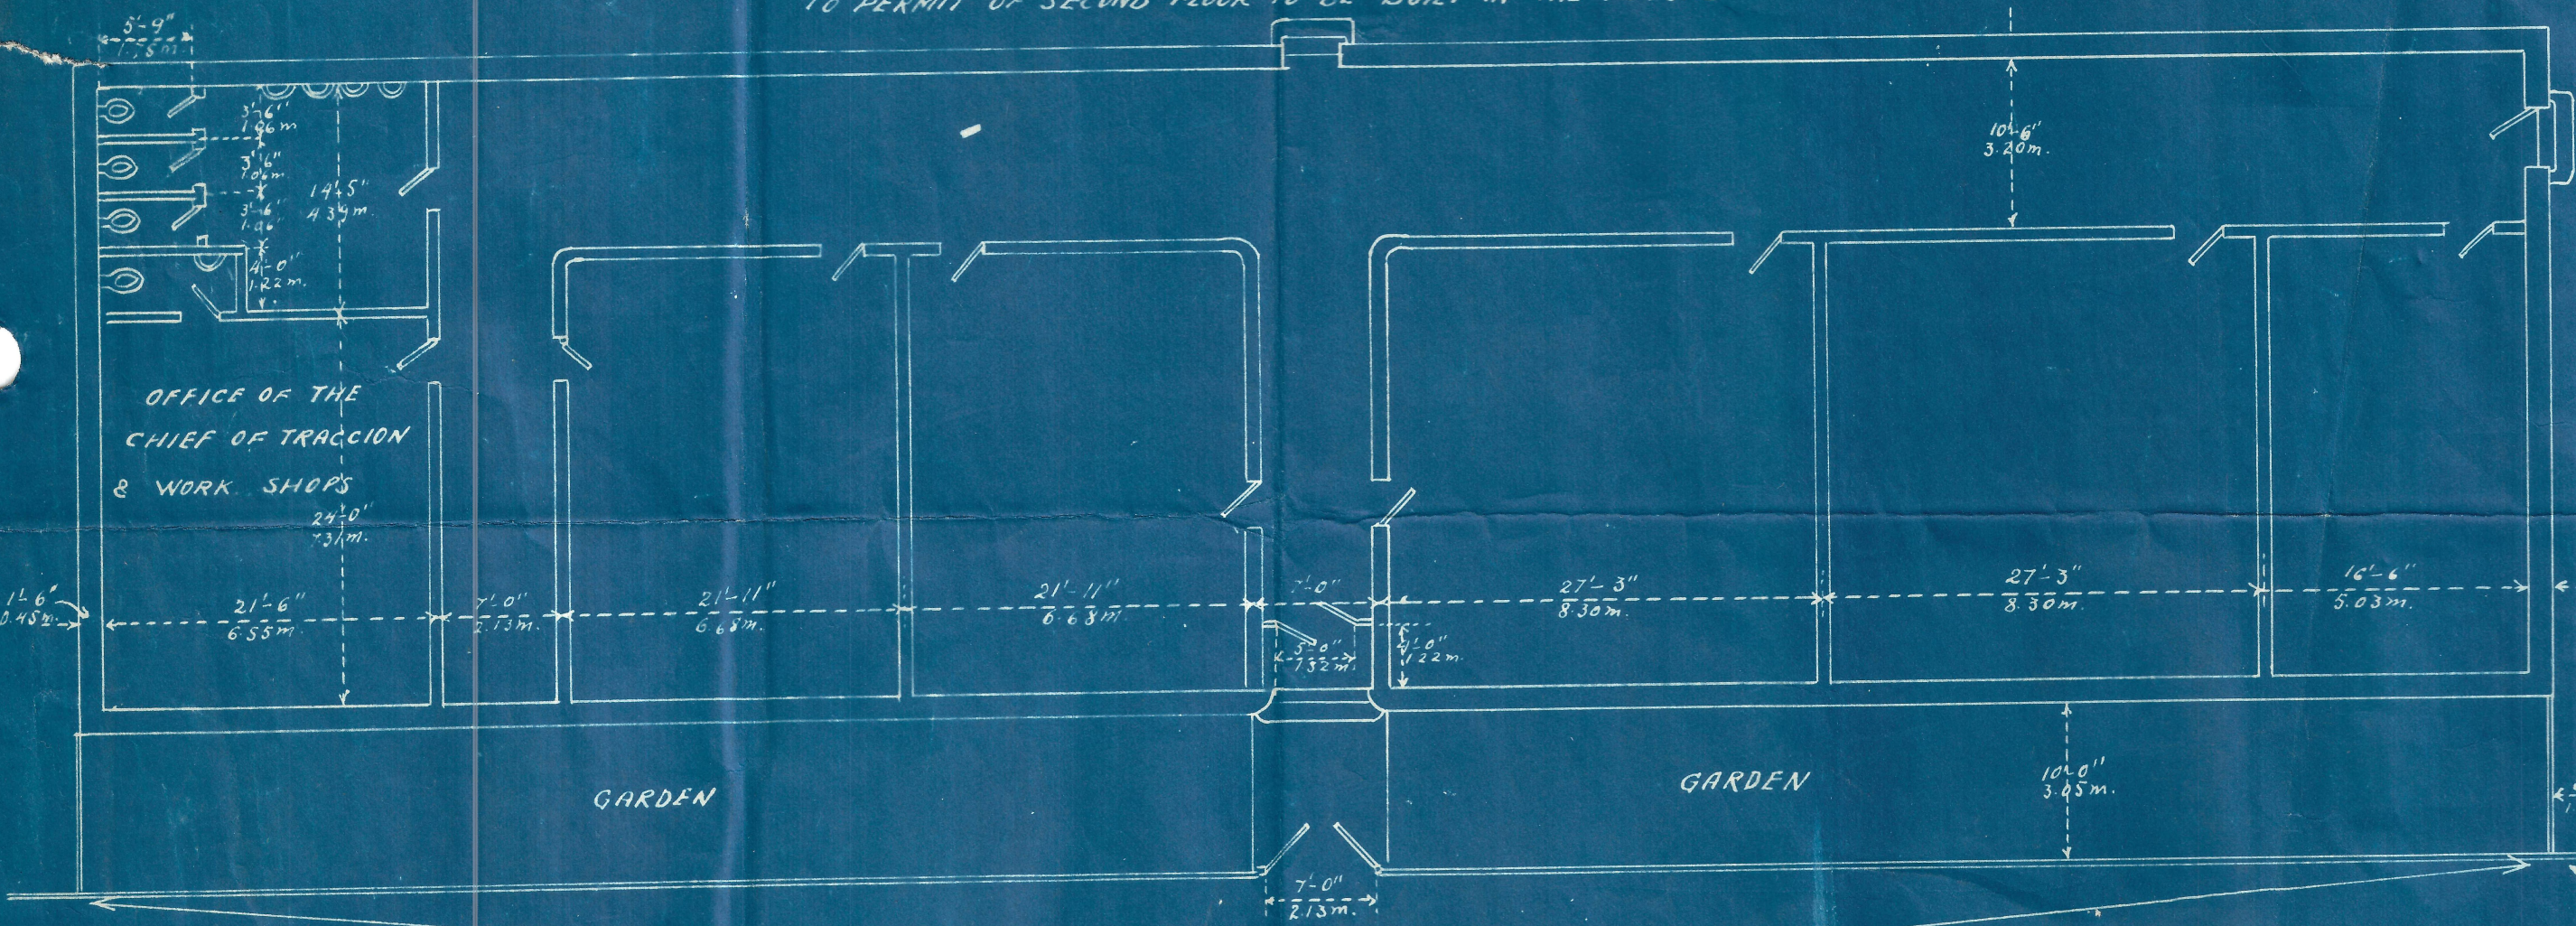

GARDEN

GARDEN


WORKMENS ENTRANCE

FENCE 4'-0" HIGH STRONGLY BUILT

FENCE 8'-0" HIGH TO CONTINUE
THE WHOLE LENGTH OF WORKS

TC/13A.



NOTES OF THE WORKS.

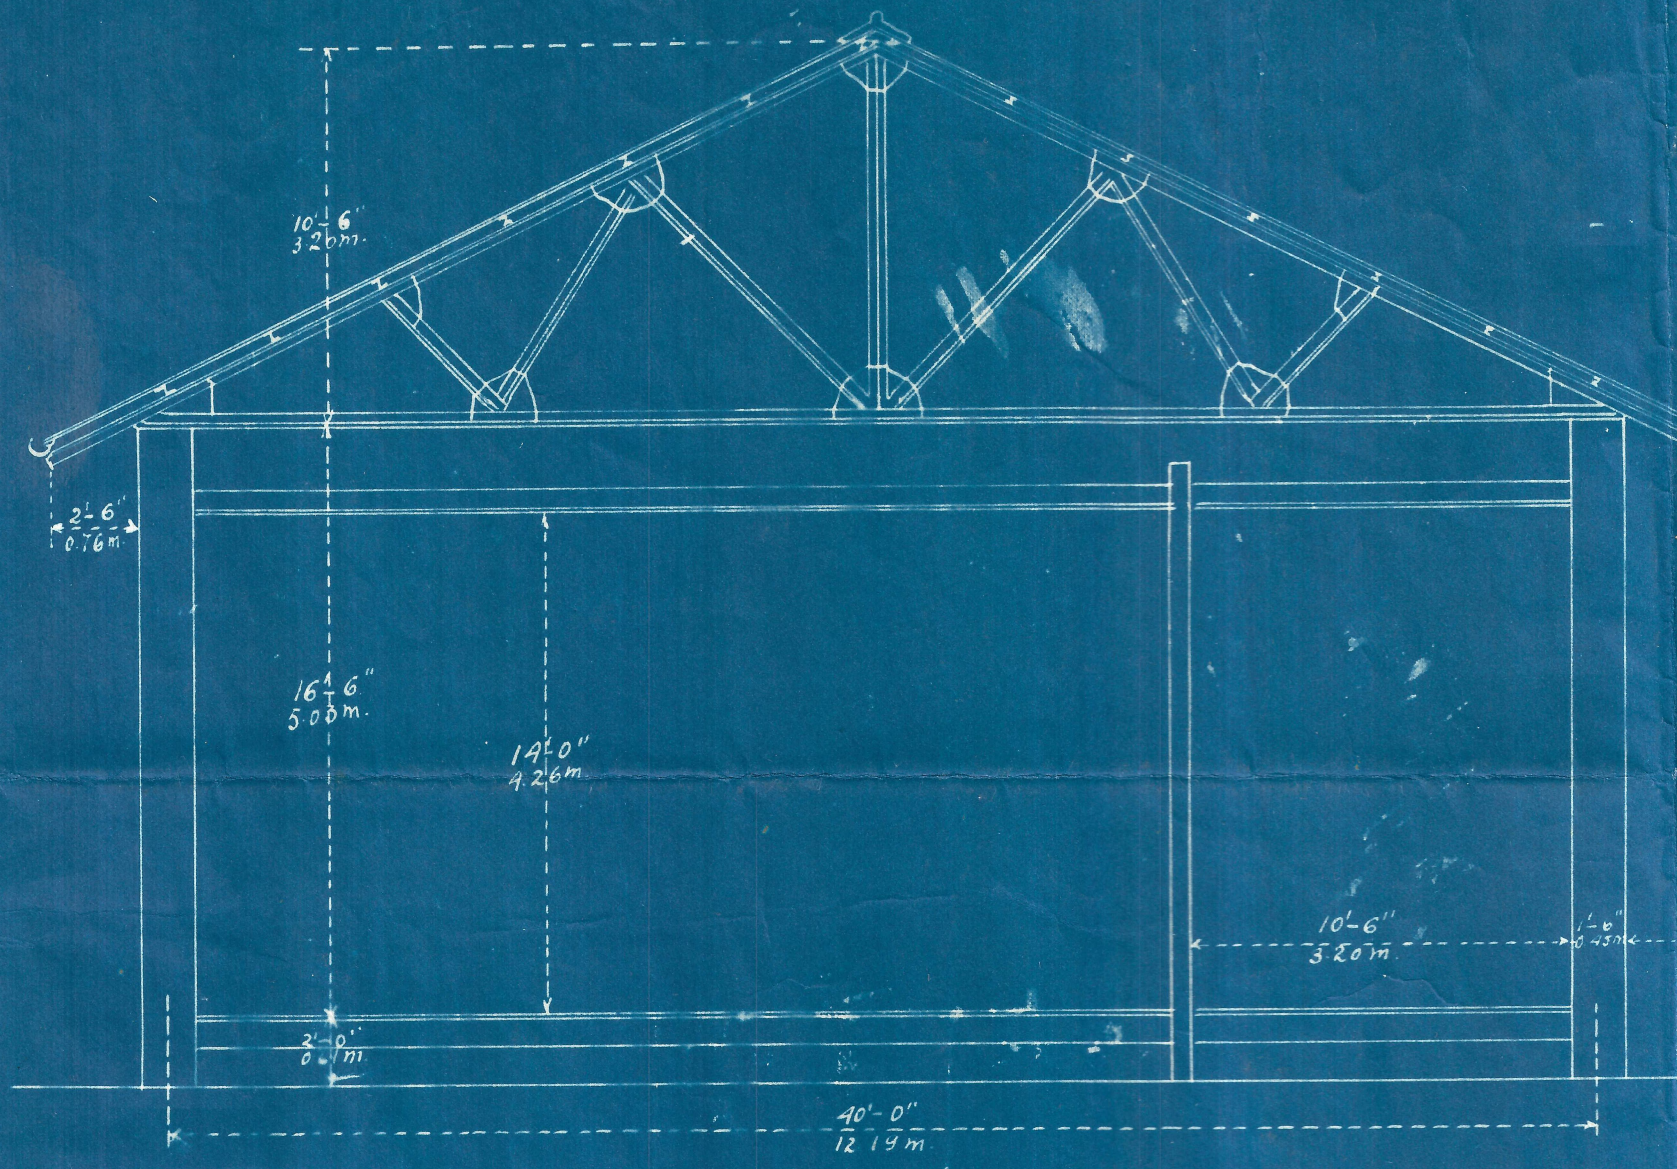


END SECTIONAL ELEVATION CORTE TRANSVERSAL

STYLE OF WINDOW TO BE FITTED
TO WINDOWS IN OUTSIDE WALLS
5 OR 6 SASHES PER WINDOW
ALL SASHES TO BE WORKED TOGETHER
BY SUITABLE ROD AS SHOWN

SCALE 1" = 1'-0"

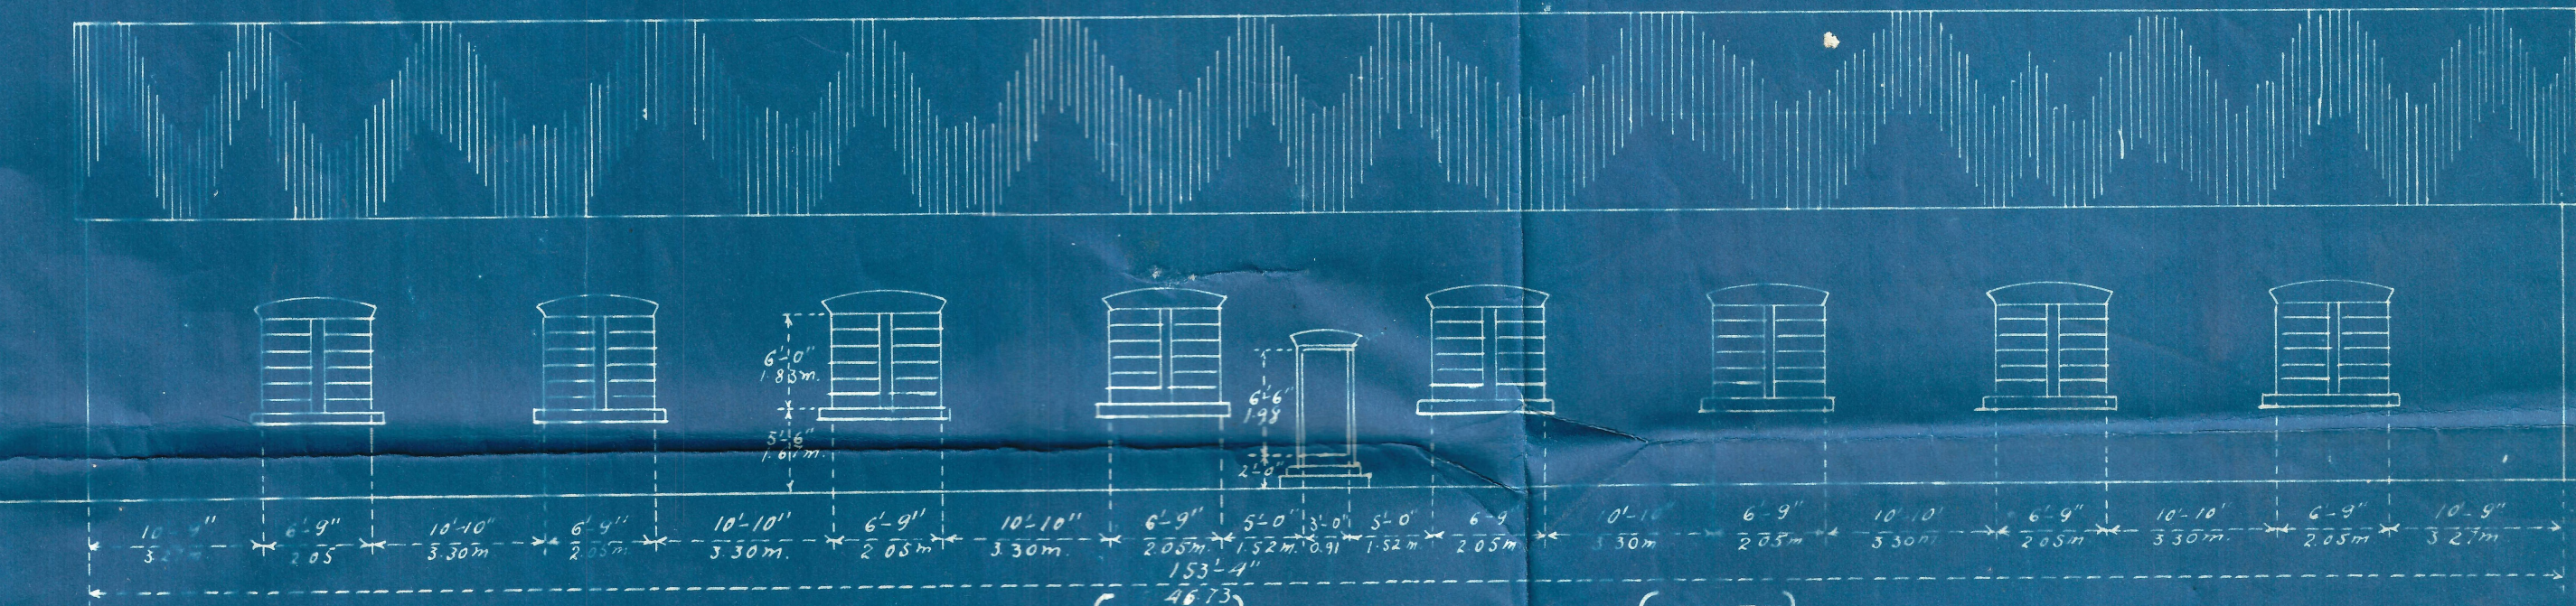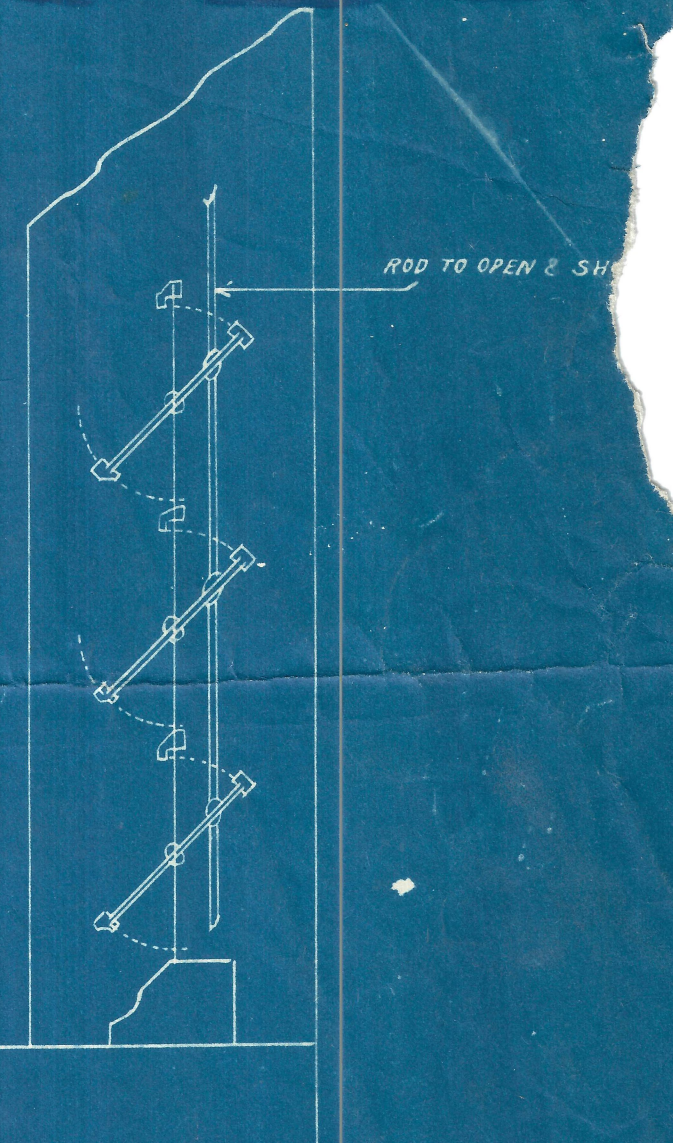

ELEVATION (WEST) ELEVACION (OESTE)

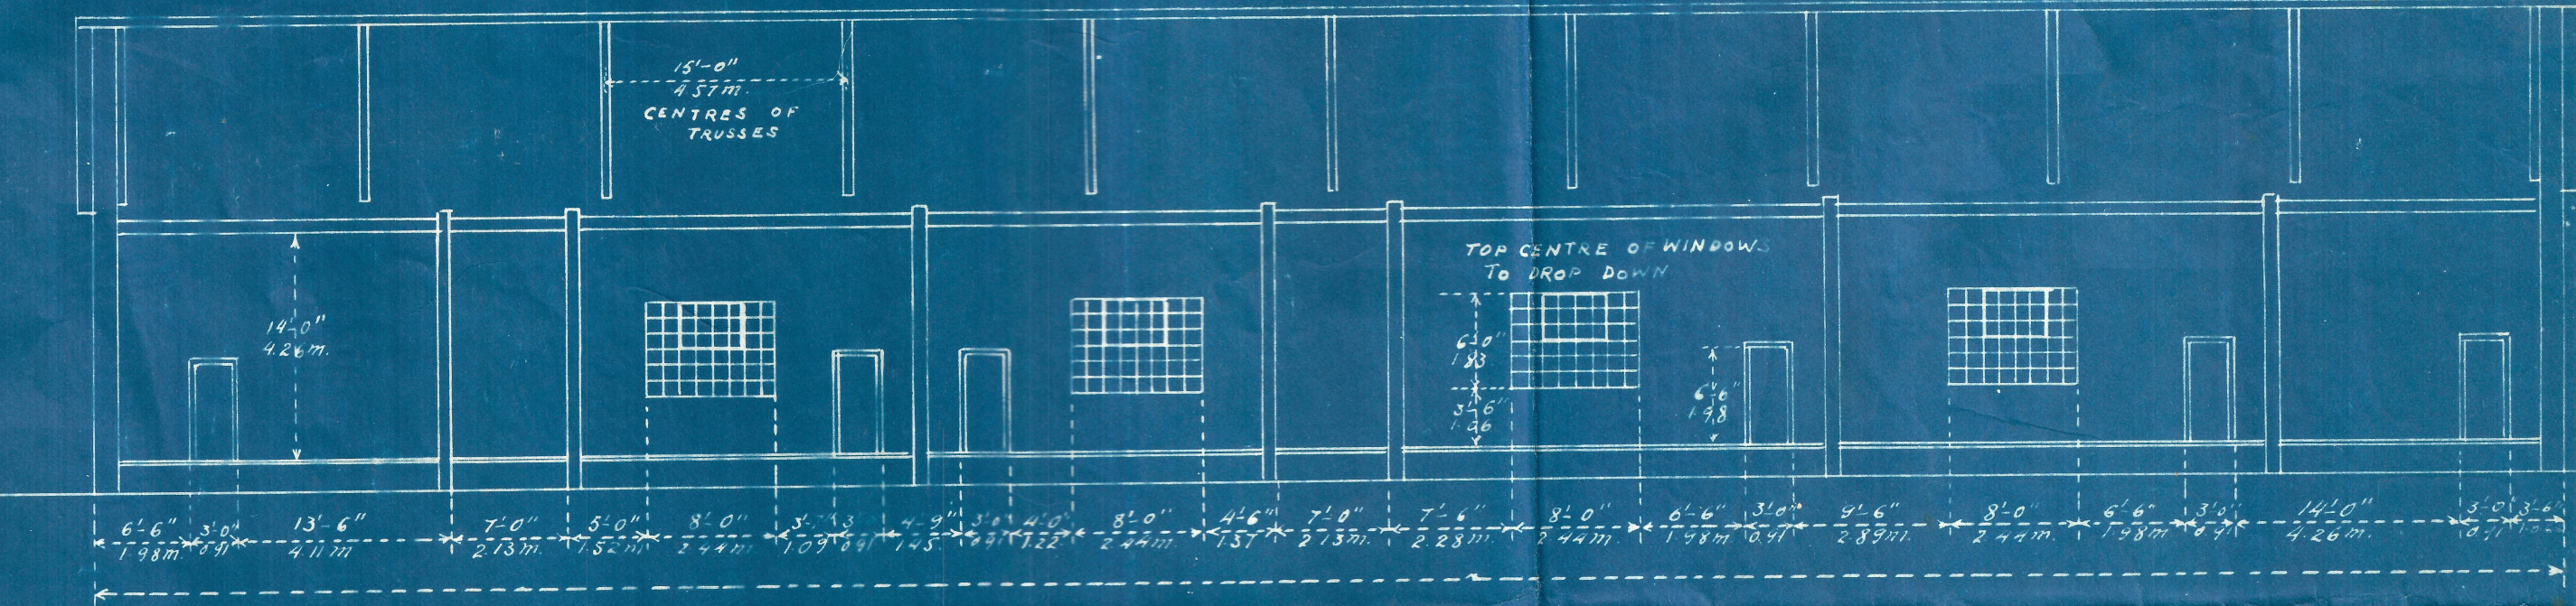

SECTIONAL ELEVATION
(SHOWING INSIDE WALL AT A-A)

PLANS OF WORKS OFFICES
FOR PACIFIC RAILWAY
CHIPICHAPE CALI

PLANOS DE LAS OFICINAS DE
LOS TALLERES
F.C. DEL PACIFICO