
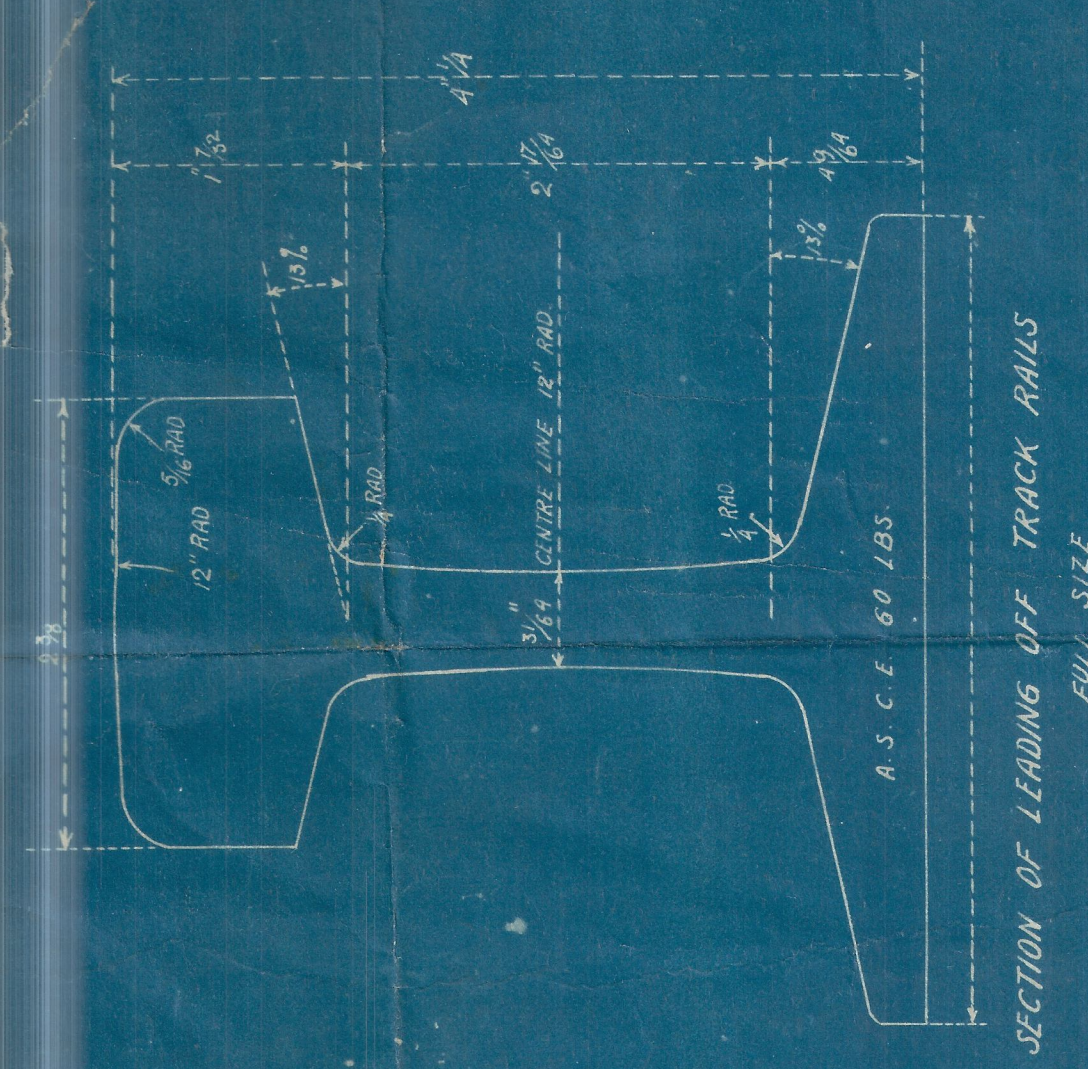
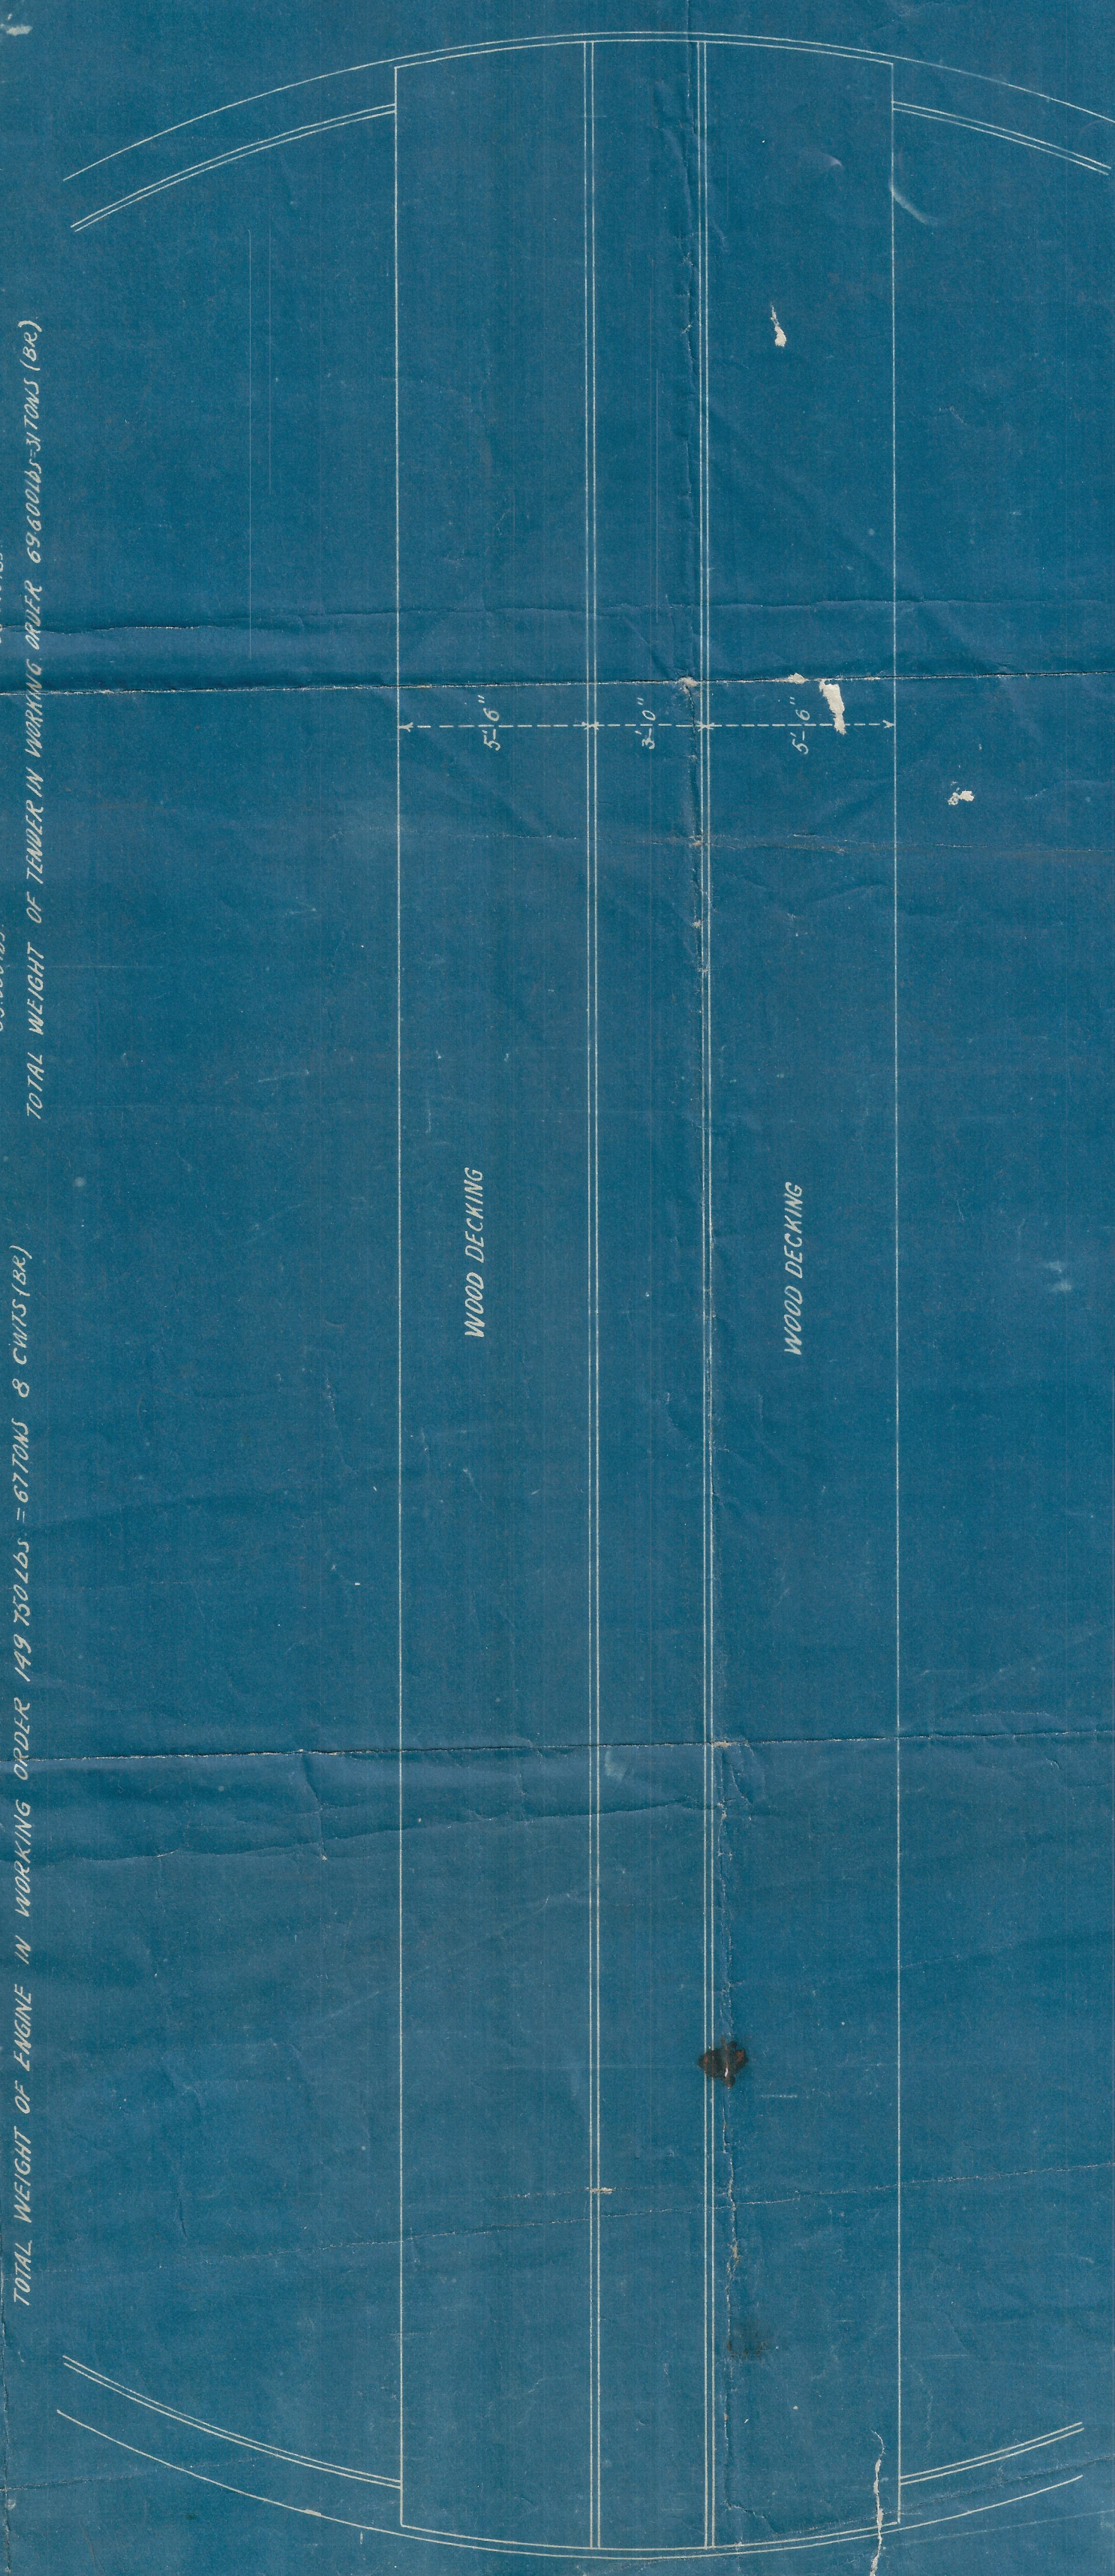


09

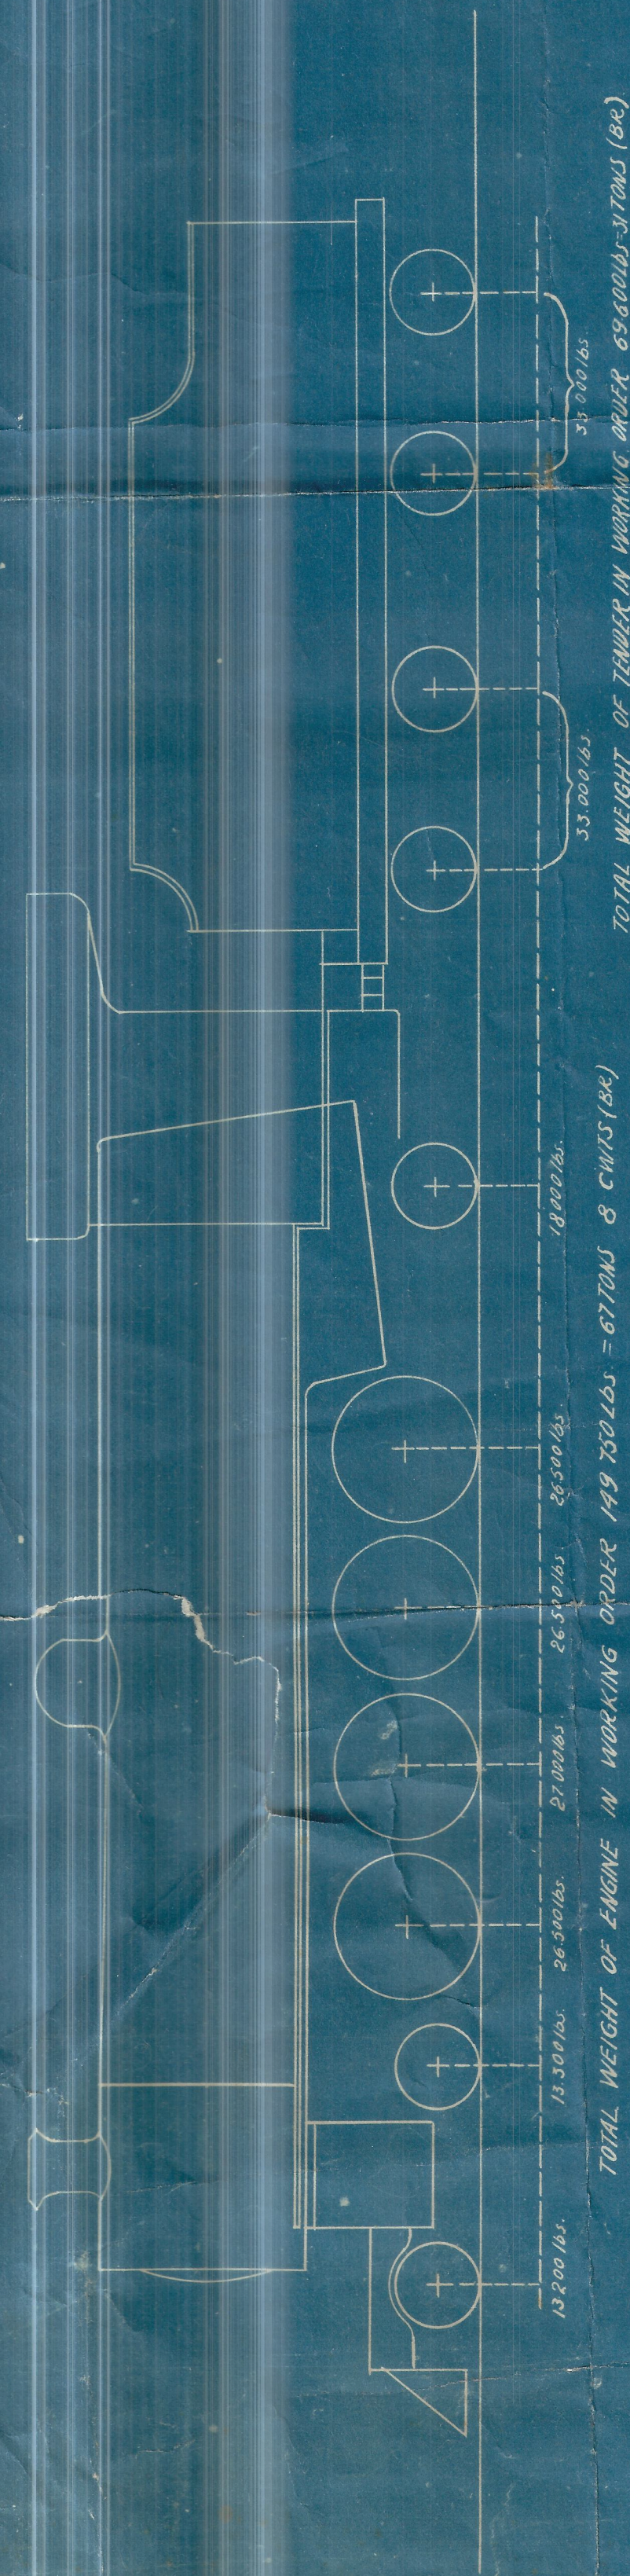

NO REQUIRED 3-6
FOR CALI
FOR BUENAVISTA
FOR COPICO
FOR PUNTA
FOR MEDINA
FOR ZARZAL

NOTE: SEE DRAWINGS TO BE SUPPLIED
BY LIGHT RAIL TRUCK STRUCTURE

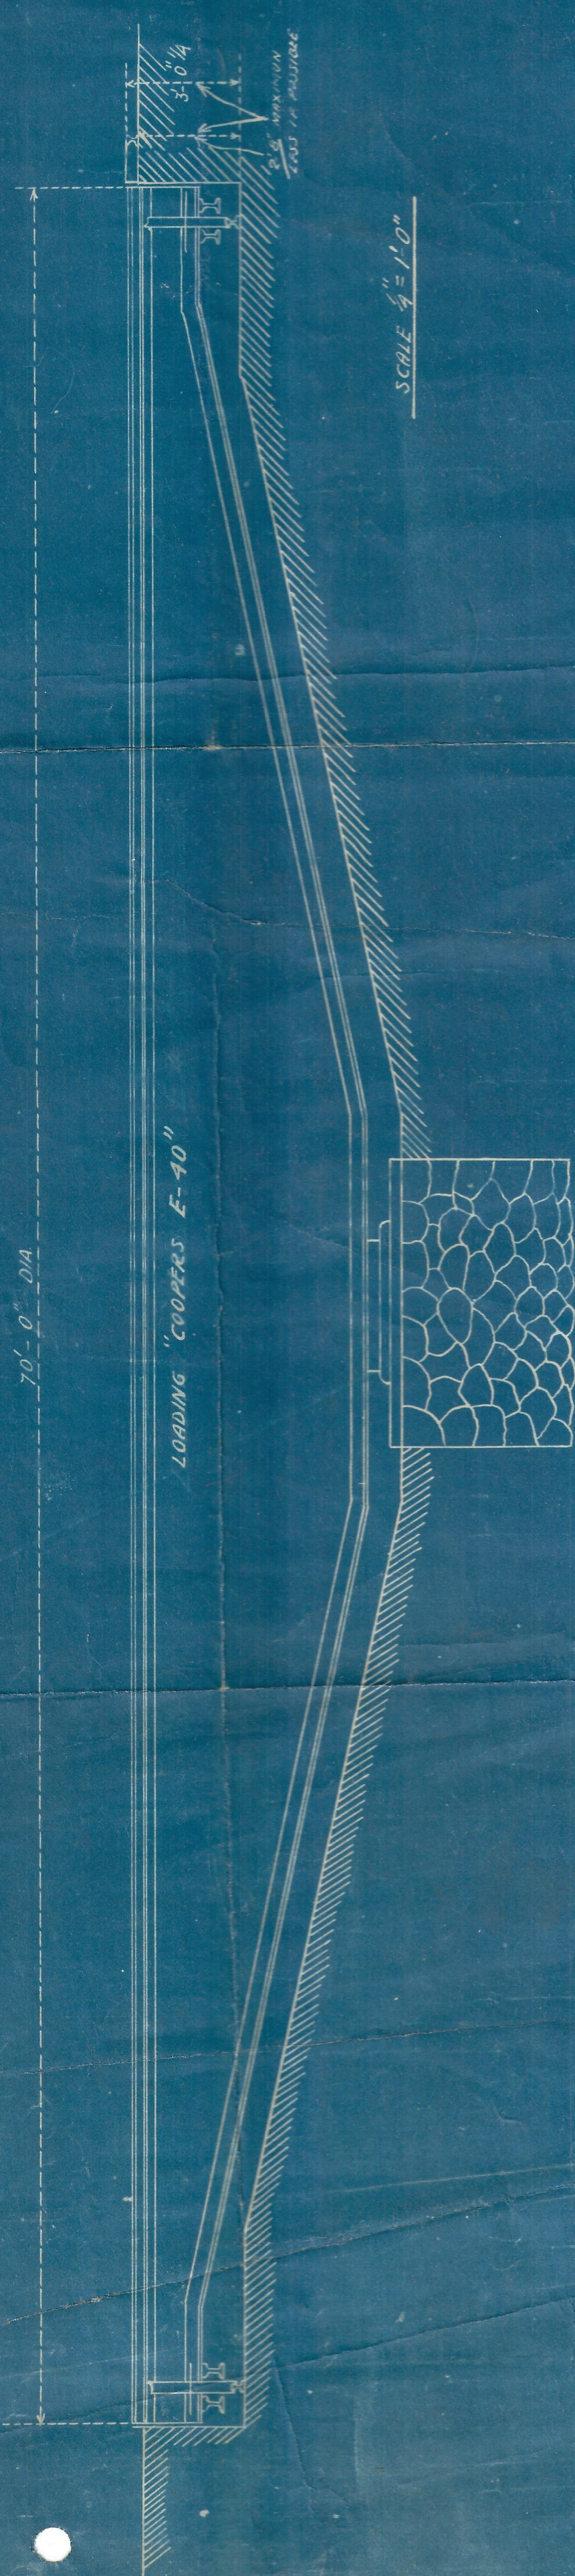


DIAGRAM AND PARTICULARS FOR TURNABLES

TC/20

DIR GEN DE FERROCARRILE
SECCION DE MECANICA
FF. CC. NACIONALES DE COLOMBIA
TORNAMESAS F.C. DEL PACIFIC
P. CUENHURST CHIEF ME
DISEÑANTE 75

1927