


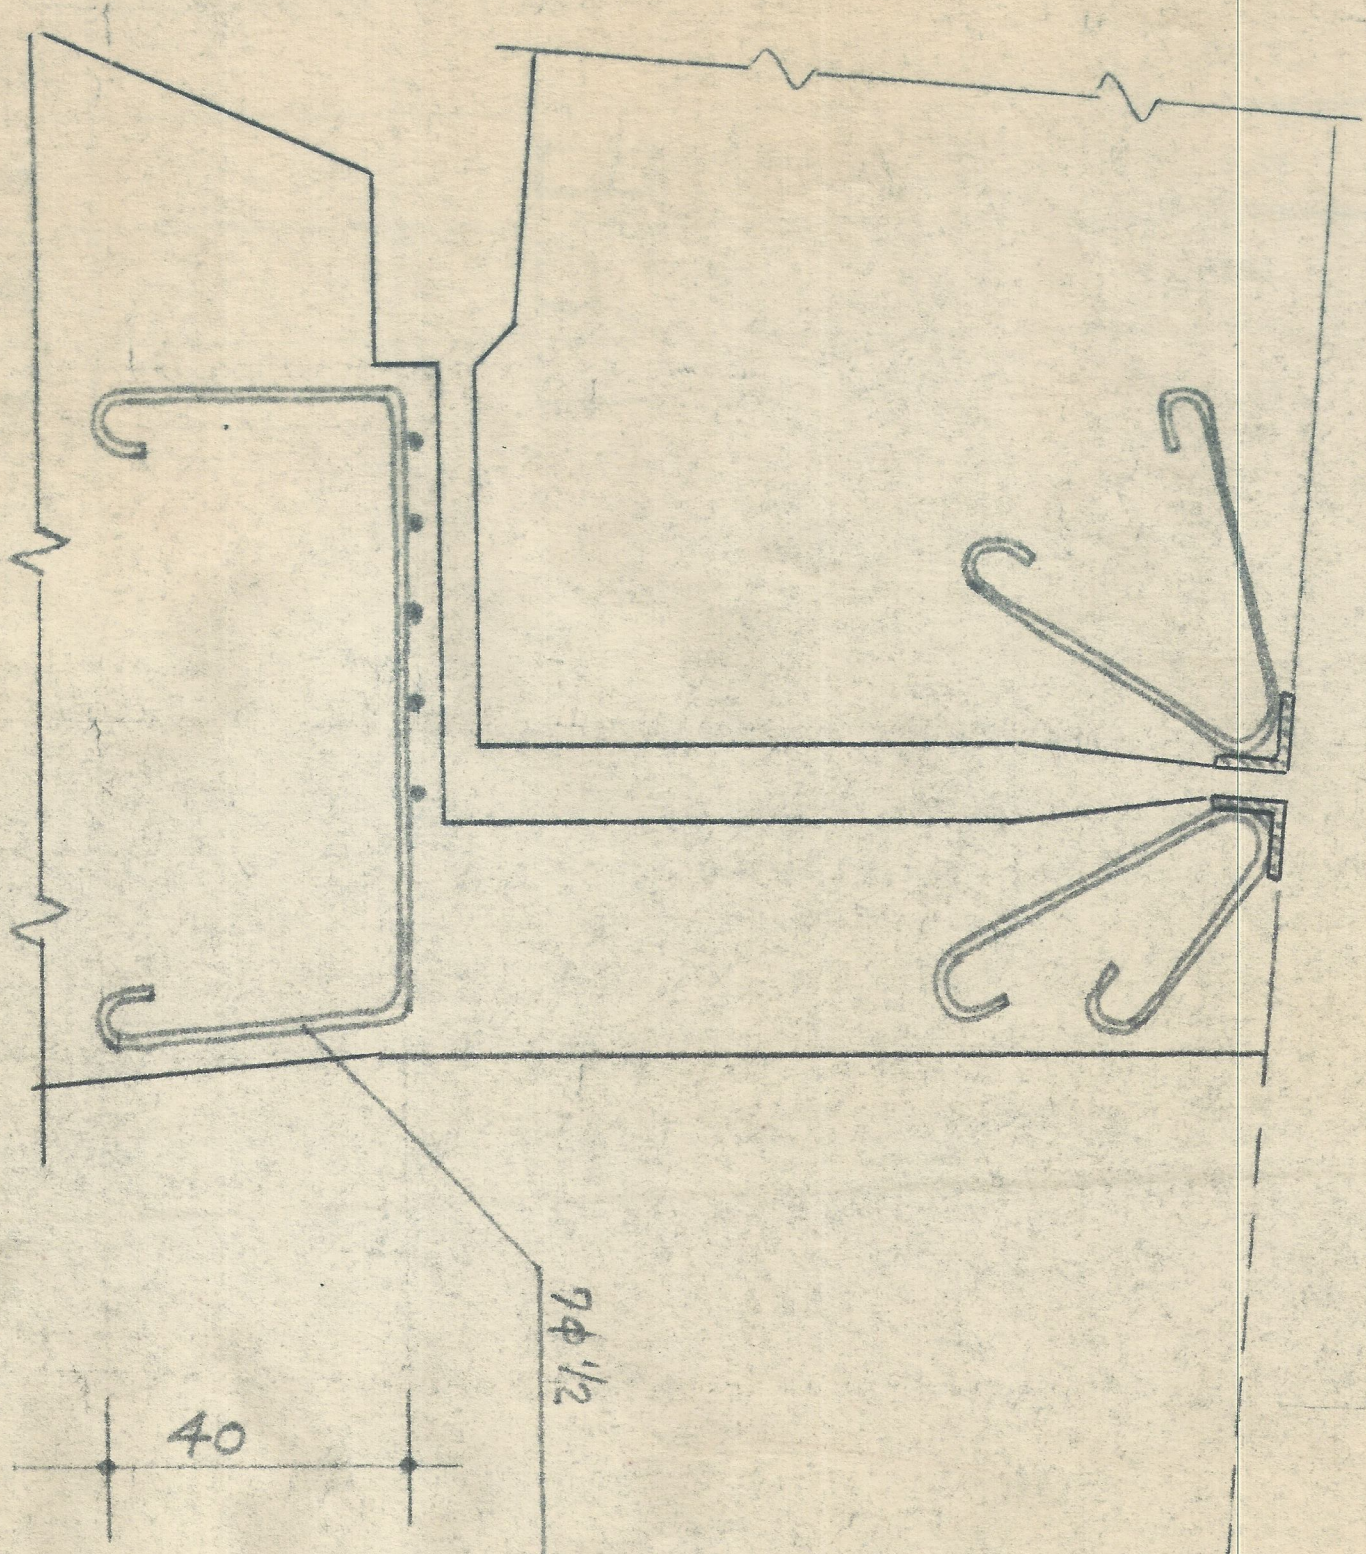

CORTE D.D Esc 1:10

DETALLE DE APOYO N.º 3

PLANOS ESTRUCTURALES  
CALCULO : *Swing* MAT. 25  
REVISO : *Arma* MAT.  
APROBO :

MAT. 258  
MAT. 2095

| DESCRIPCION   | CANT. |
|---|-------|
|  <p>50<br/>30<br/>placa<br/>acero</p> | 8     |
|  <p>30<br/>10<br/>placa<br/>acero</p> | 8     |
|  <p>10<br/>5<br/>L=0.35</p>           | 8     |
|  <p>10<br/>5<br/>L=0.35</p>           | 32    |
|  <p>10<br/>5<br/>L=0.35</p>           | 8     |