


PLANO
DE
INSTALACIONES ELECTRICAS
BODEGA DE TULUA

FERROCARRIL DEL PACIFICO

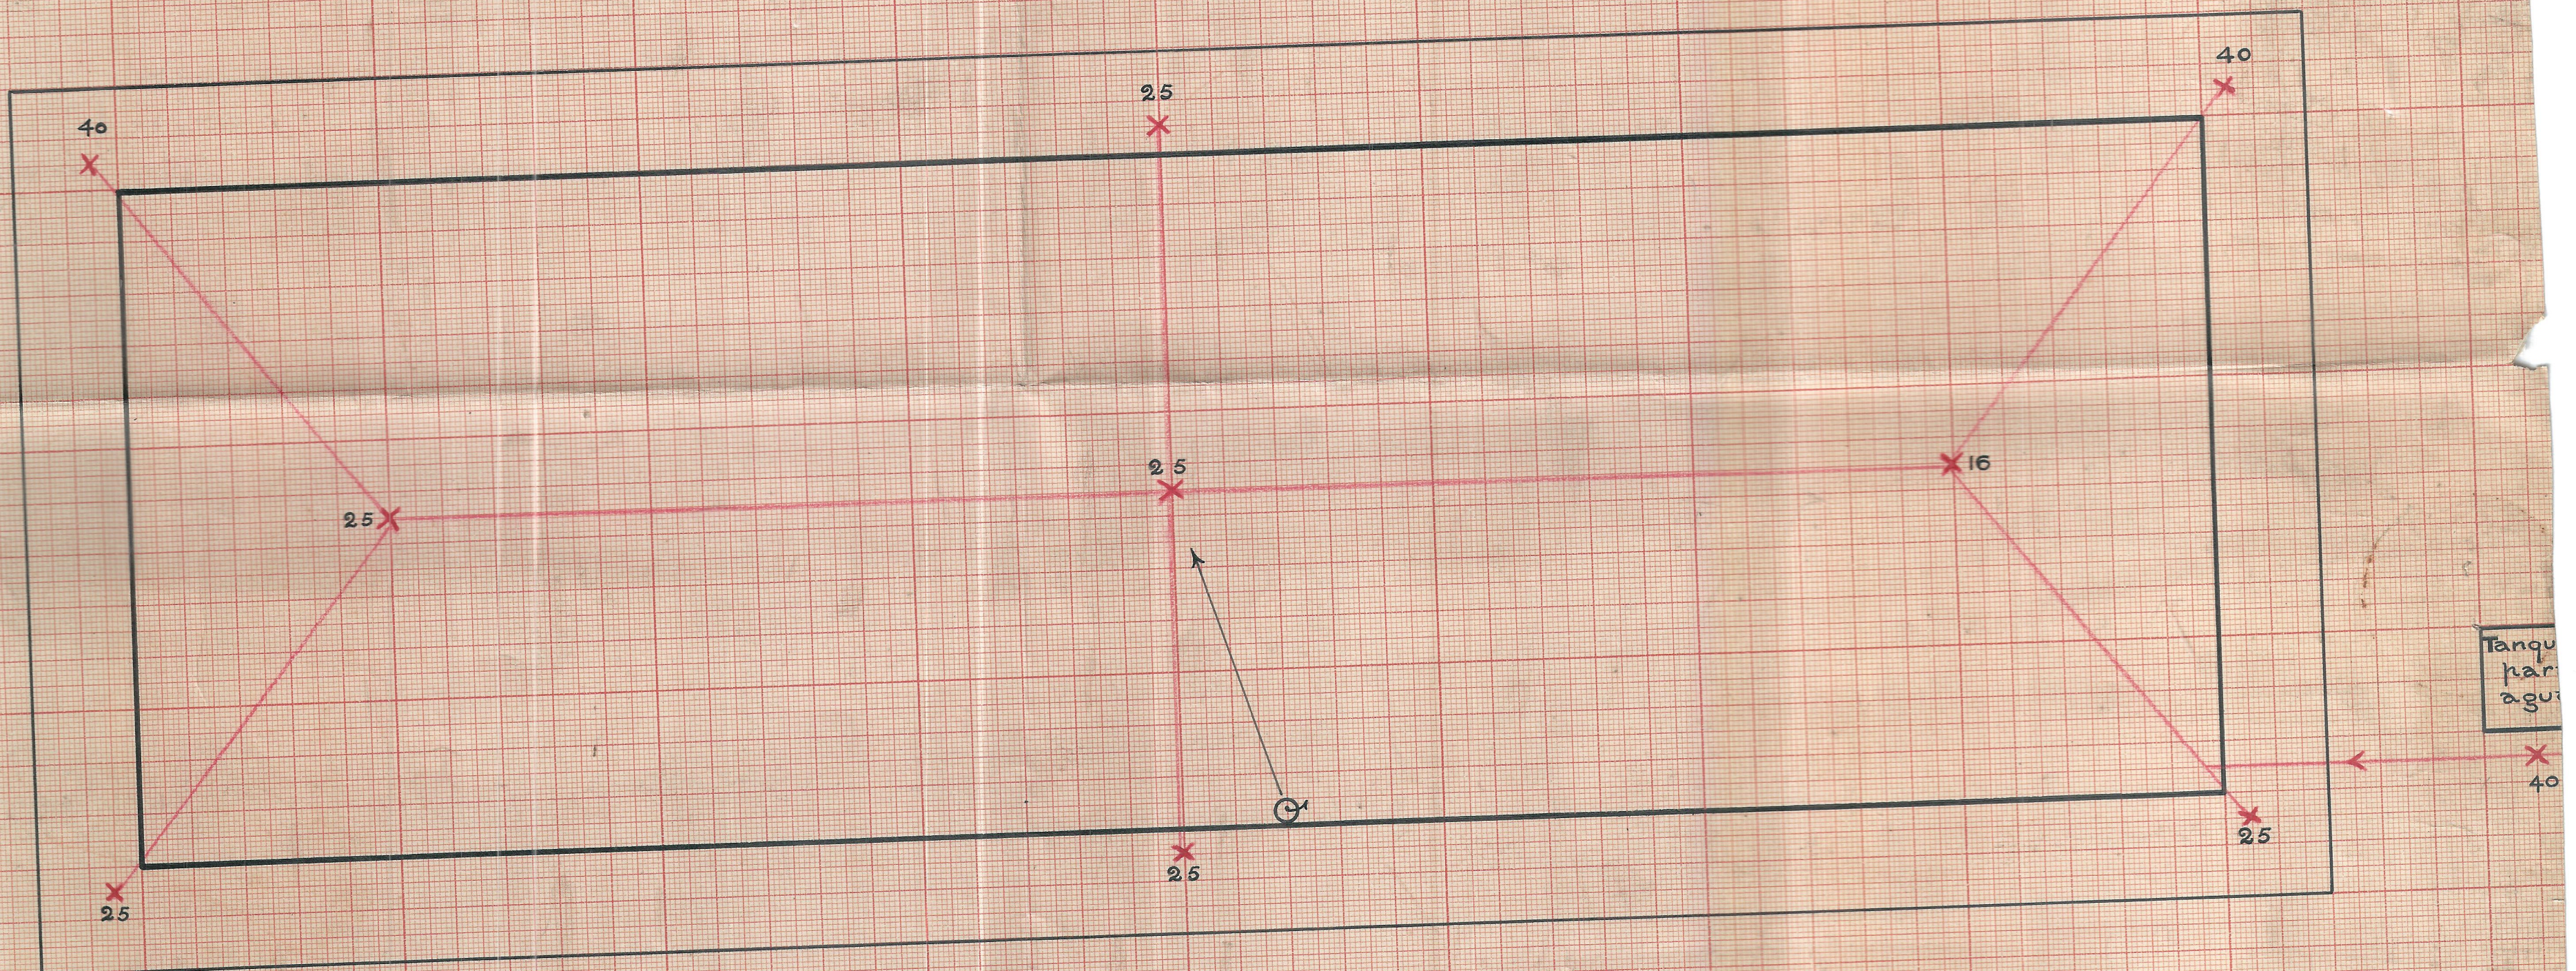

Explicaciones

Escala 1:100

X	Bombillos	3 de 40 watts c/u	= 120 watts
X	"	6 " 25 " "	= 150 "
X	"	1 " 16 " "	= 16 "
		10 " con	286 watts
G	Switch	-1-	

Sebastián

MADE IN USA

STANDARD CROSS SECTION MILLIMETER
KUTUPAL & ESSER CO NEW YORK

MADE IN USA