






GROUP OF WORK SHOPS
WORKS PACIFIC RAILWAY CHIPICHAPE, CALI

SKYLIGHTS TO BE 10' x 4' 6"
RAIL TRACKS TO BE LEVEL WITH FLOOR
ALL RAIL TRACKS 3'-0"

SCALE 3/32"=1'-0"

GRUPO DE TALLERES PARA EL
F.C. DEL PACIFICO

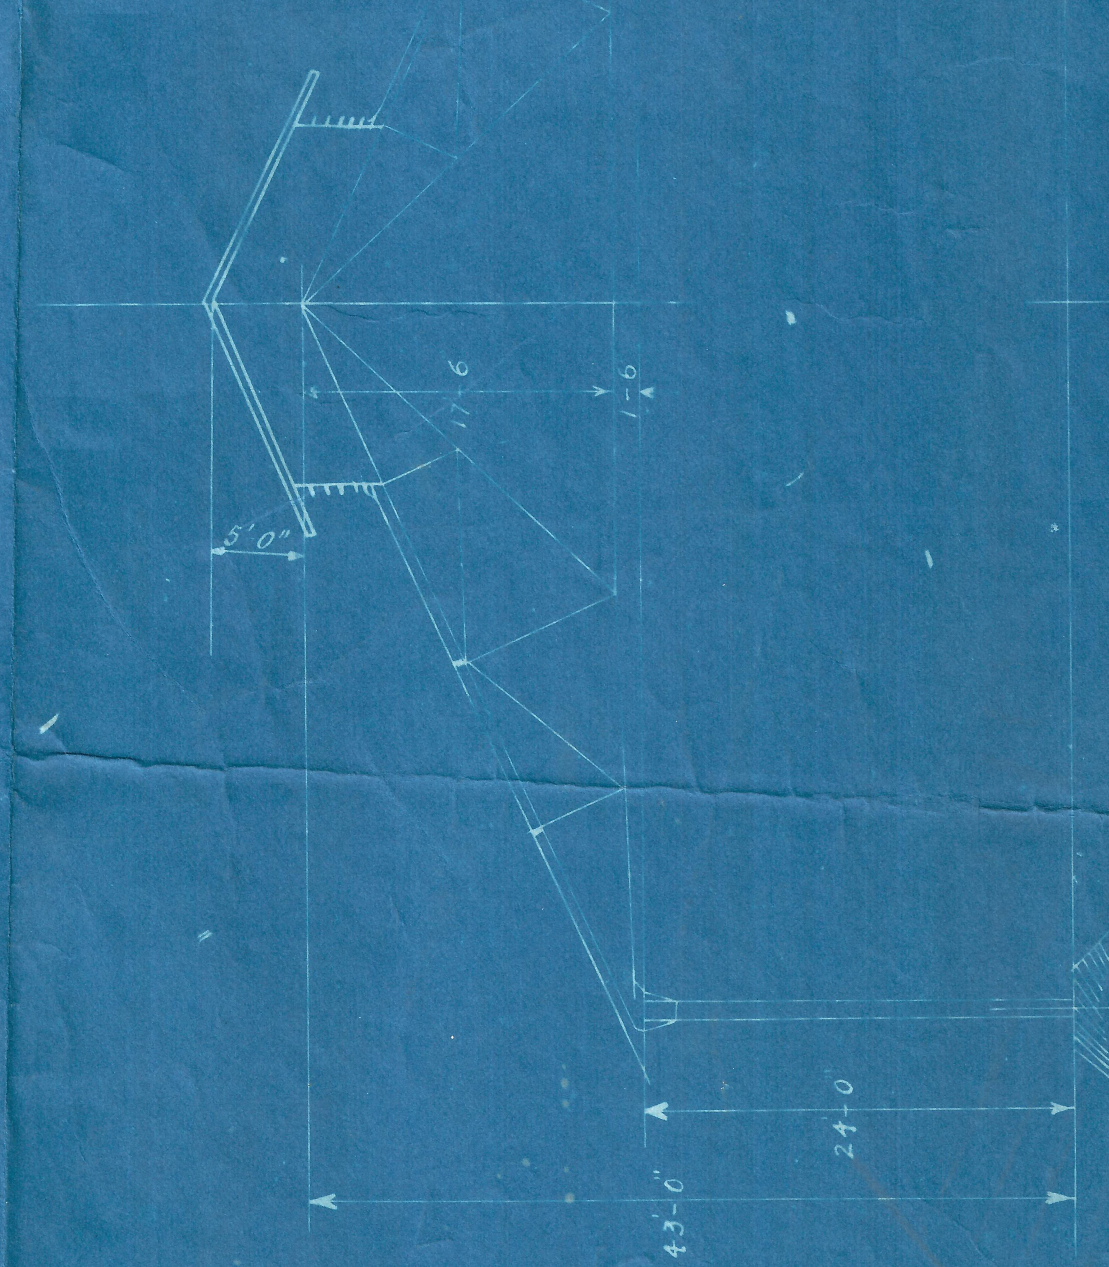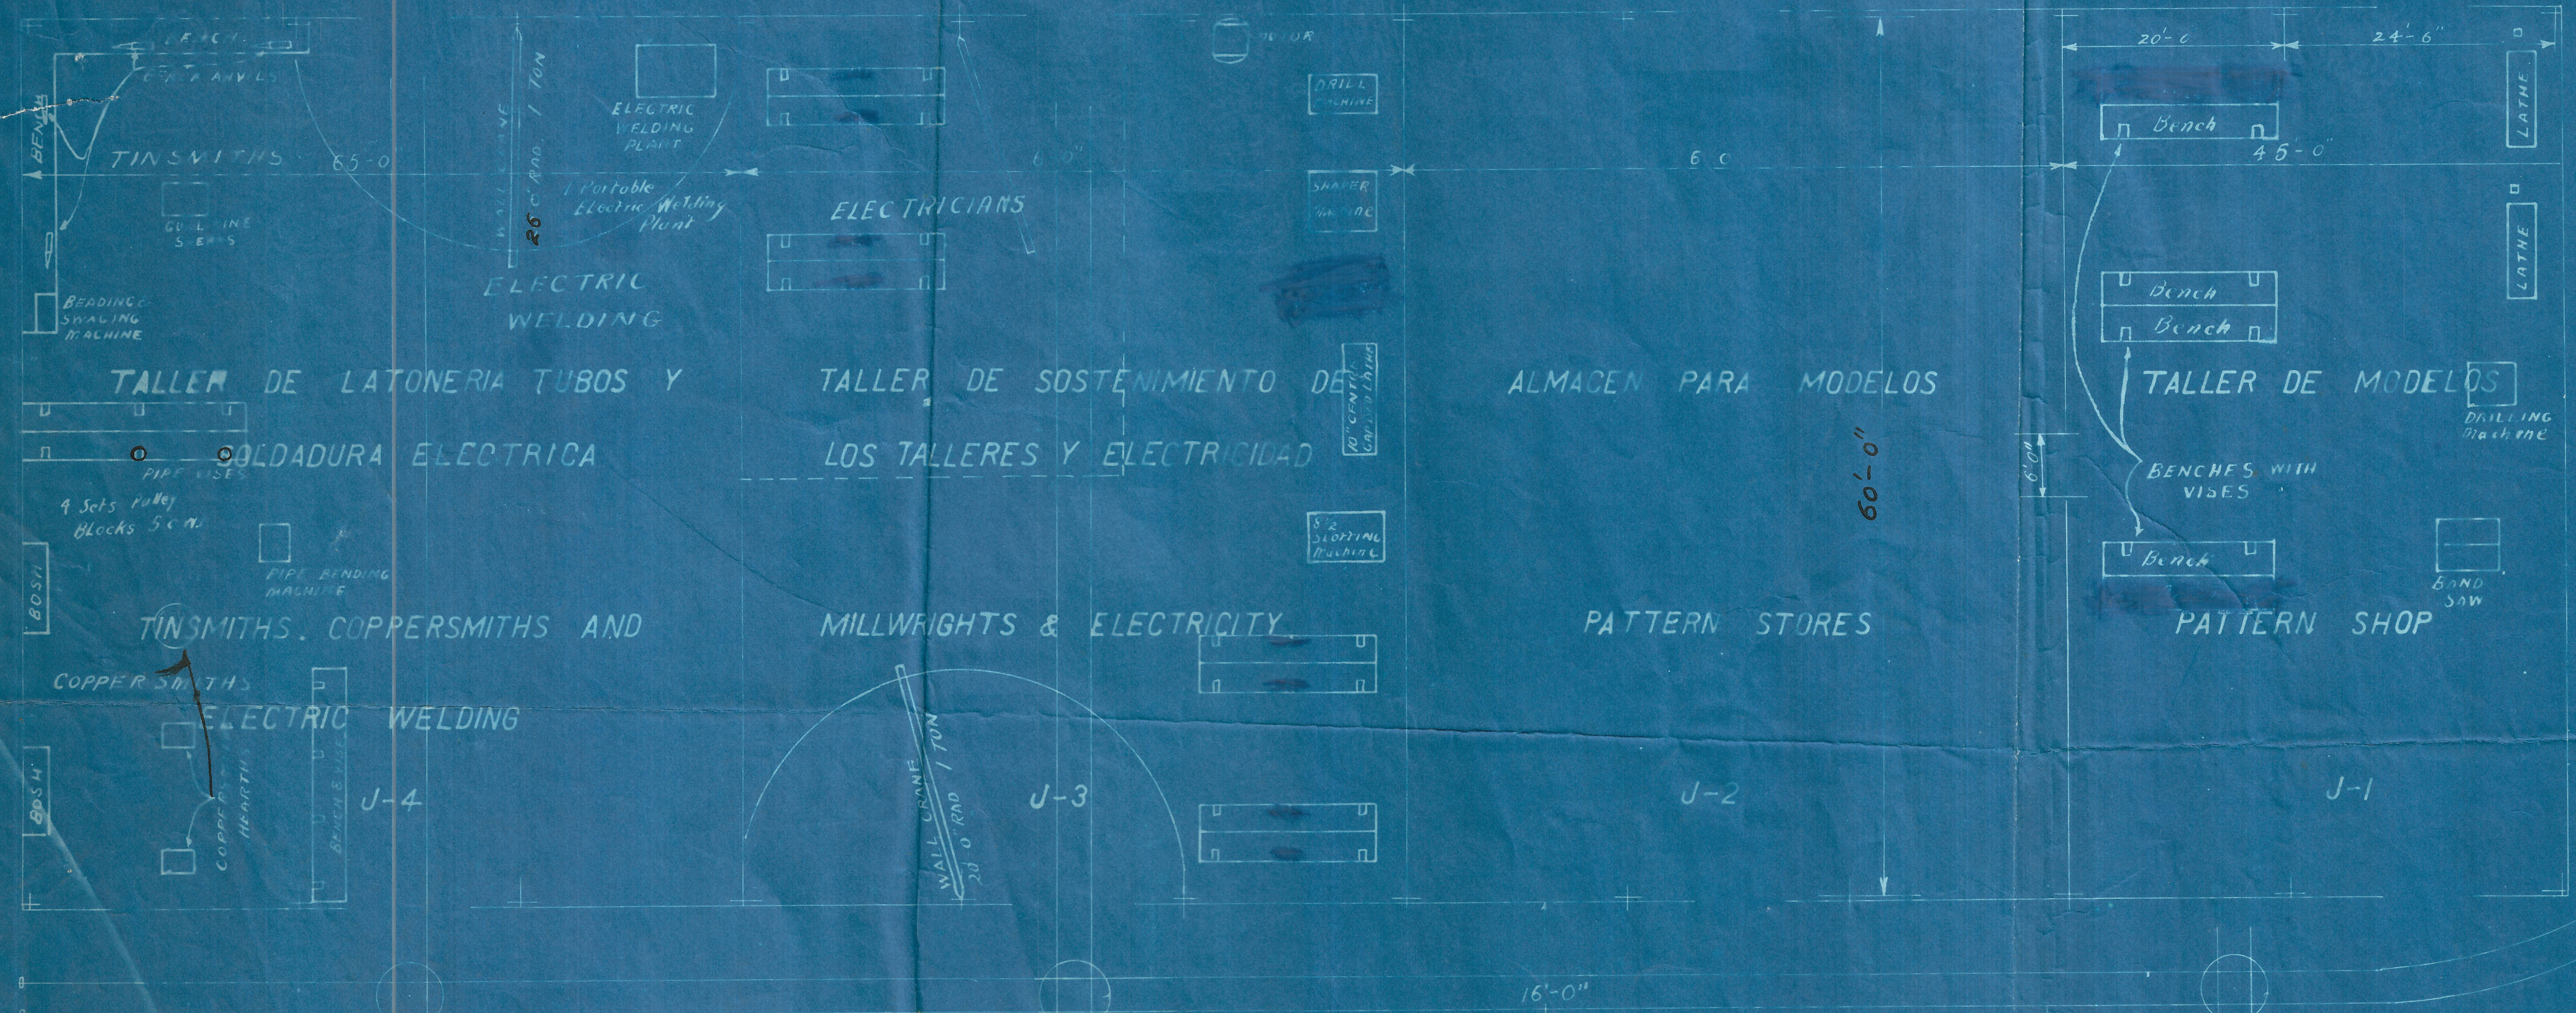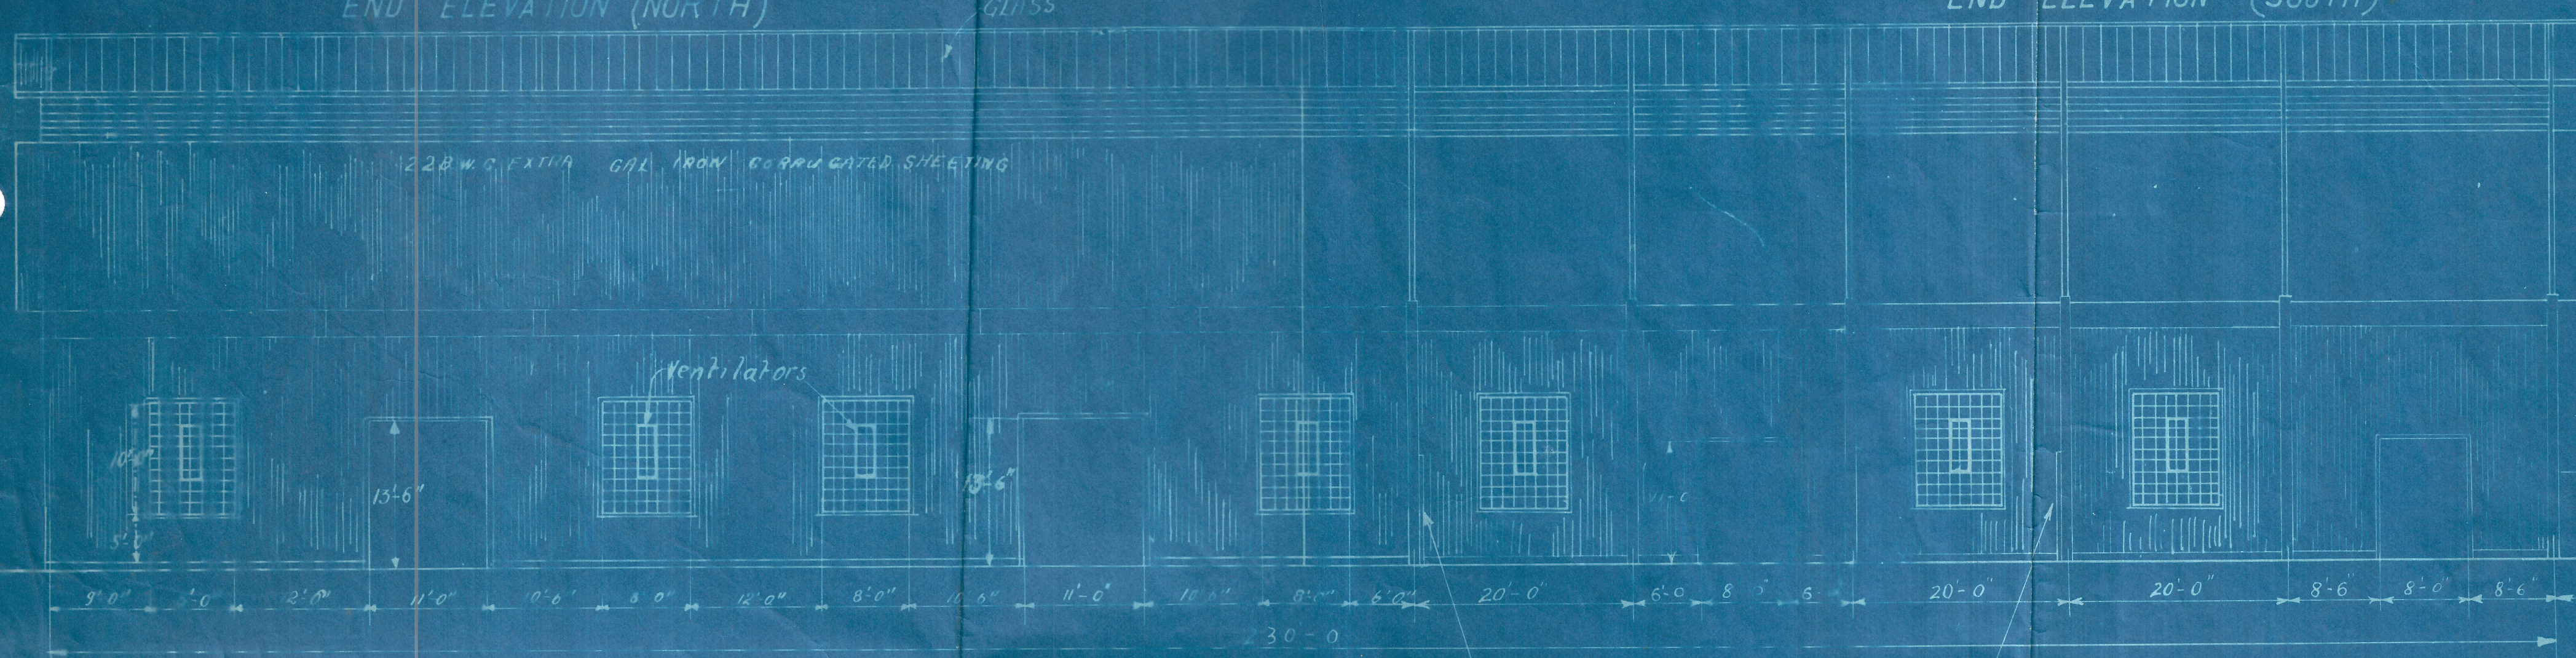

TC/10-A

H E R R E R I A F U N D I C I O N

DIR. GEN. DE FERROCARRILES
SECCION DE MECANICA
FF.CC. NACIONALES DE COLOMBIA

TALLERES CALI EDIFICIO "J-234"

P.C. DEWHURST CHIEF MECH. ENGINEER
DISEÑANTE: F. S. NORTON
BOGOTA NOV 5

Handwritten signatures and dates:
F. S. Norton 11/11/27
Modified 2/11/28