
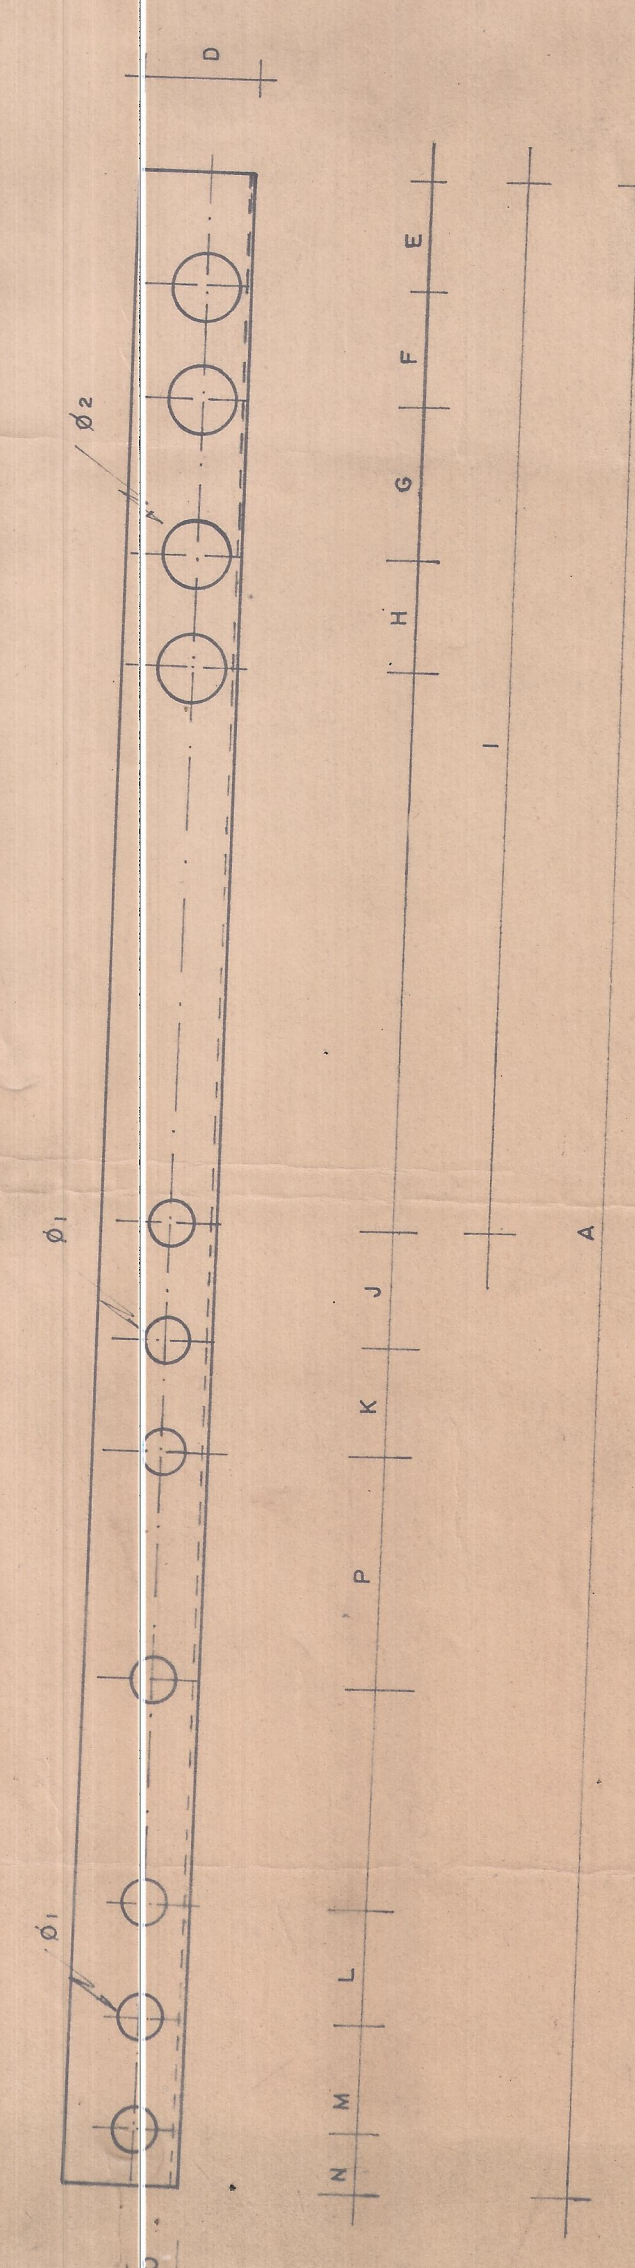


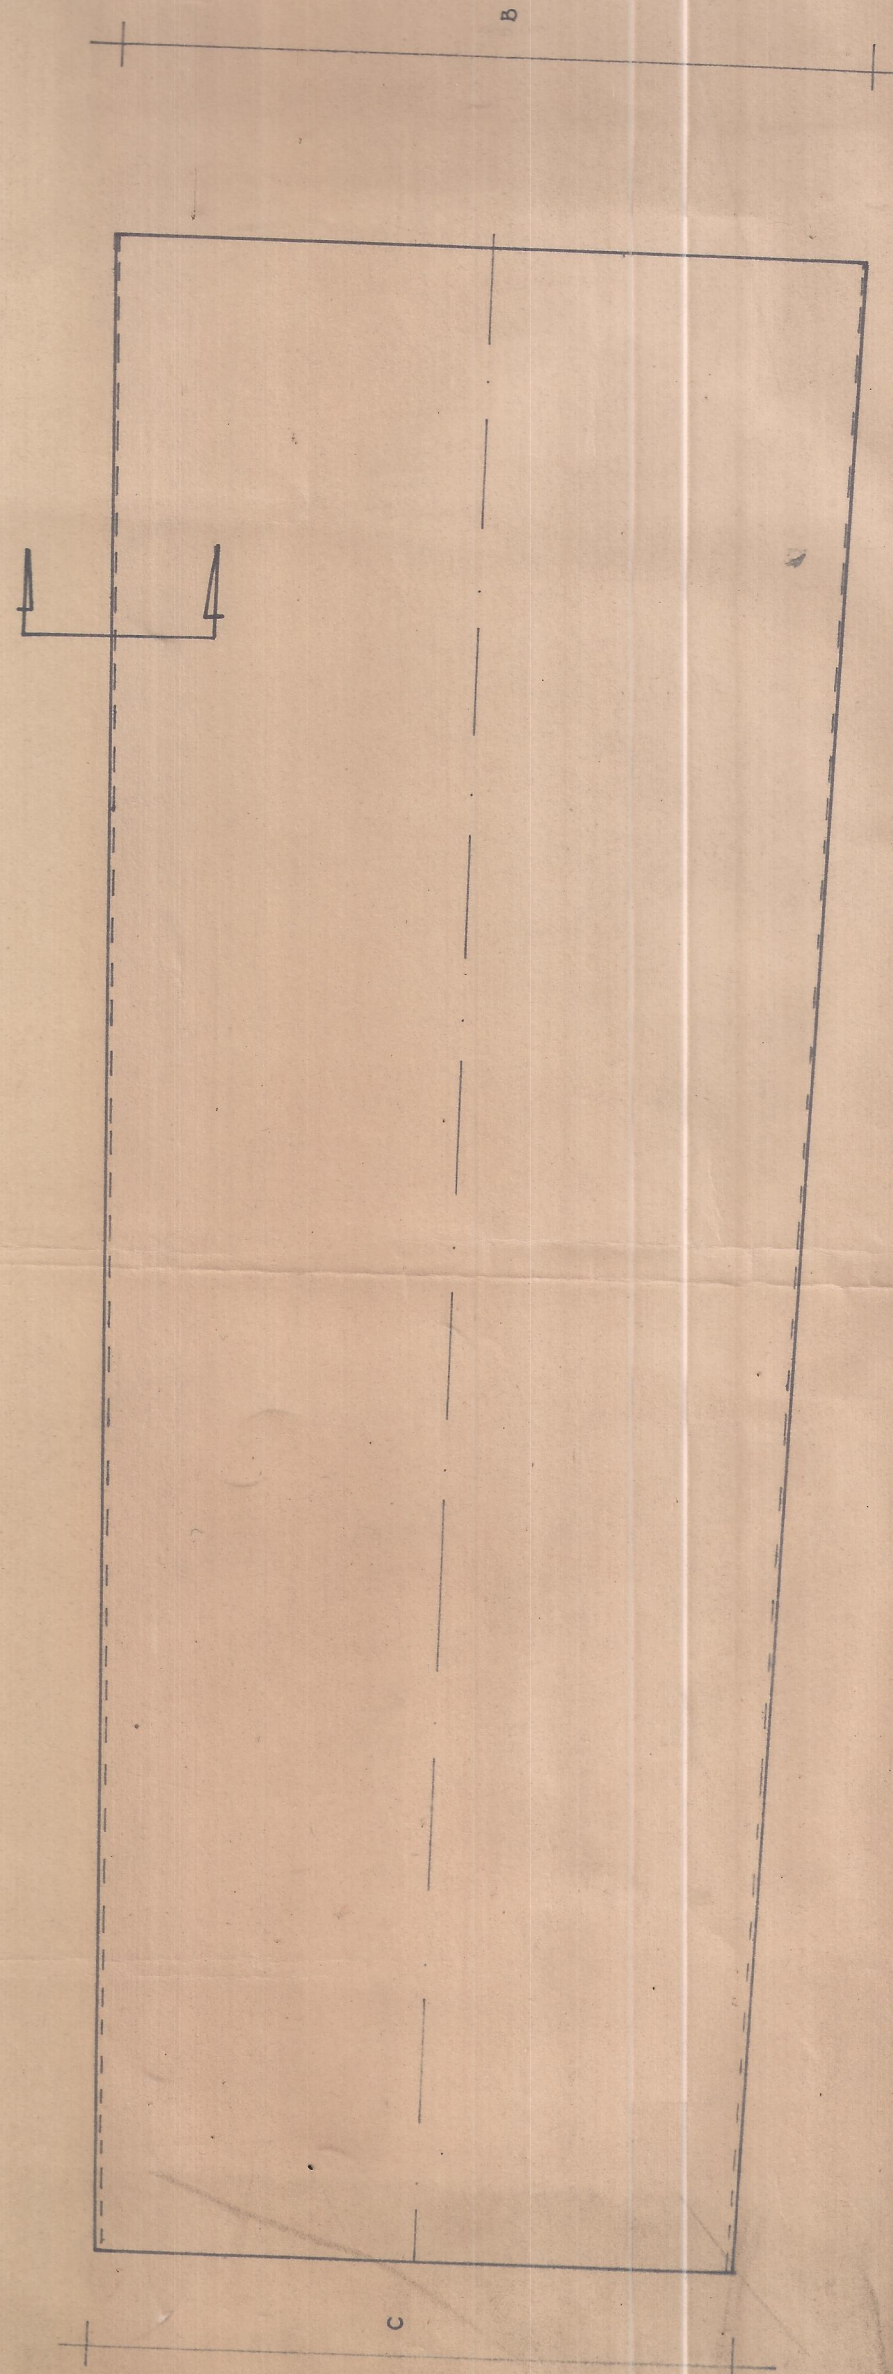

SECCIONES I - II - III - IV - V Y VI
ALUMINIO SEMI-DURO de 2 Mm.
CANTIDAD = 2 X SECCION
VER TABLA N° 1

T A B L A N° 1

SECCION	A	B	C	D	E	F	G	H	I	J	K	L	M	N	O	Ø1	Ø2	P	CANT.
I	2000	200	170	30	50	50	120	50	895	45	45	45	45	15	185	64	9.5	970	2
II	2000	170	140	30	50	50	70	50	895	45	45	45	45	15	18	64	9.5	-	2
III	2000	140	110	30	25	50	50	-	895	45	45	45	45	15	18	64	9.5	205	2
IV	2000	110	80	30	25	50	50	-	895	45	45	35	35	25	17.5	9.5	9.5	-	2
V	2000	80	80	25	25	60	-	-	915	70	-	965	70	25	16	9.5	6.4	-	2
VI	1000	80	80	25	25	70	-	-	-	-	-	-	60	25	16	6.4	9.5	-	2

NOTA 8 Medidas en milímetros.

FERROCARRILES NACIONALES DE COLOMBIA			
DIRECCION DE TELECOM Y SEÑALIZACION			
DESIG	FECHA	FIRMA	BARRERAS PASO A NIVEL
DISEÑO			
DIBUJO	OCTUBRE/72	LASCA	SECCIONES LONGI-
REVISO	27-73	C. Roca	TUDINALES
APROBO			DIBUJO N° 4