



TYPE II


(ORIENTED TYPE I)

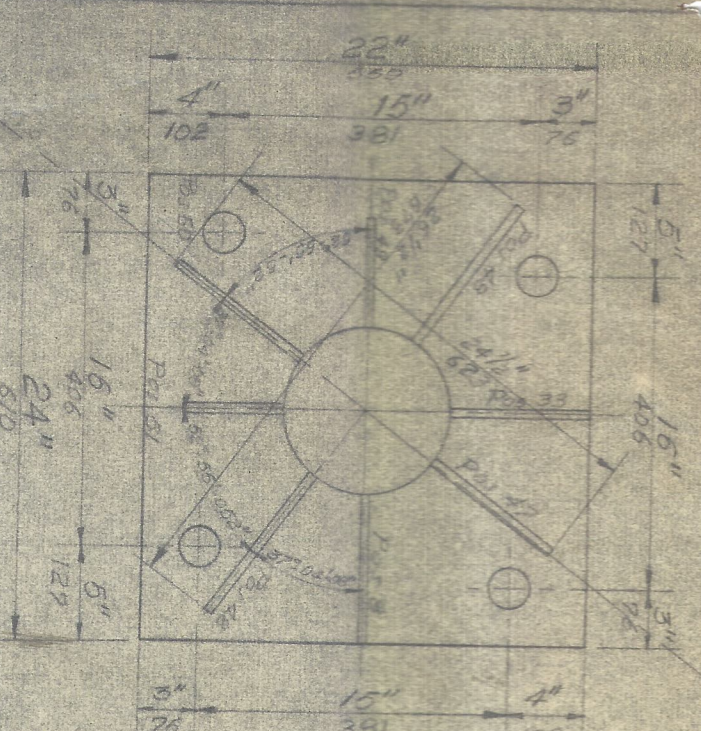



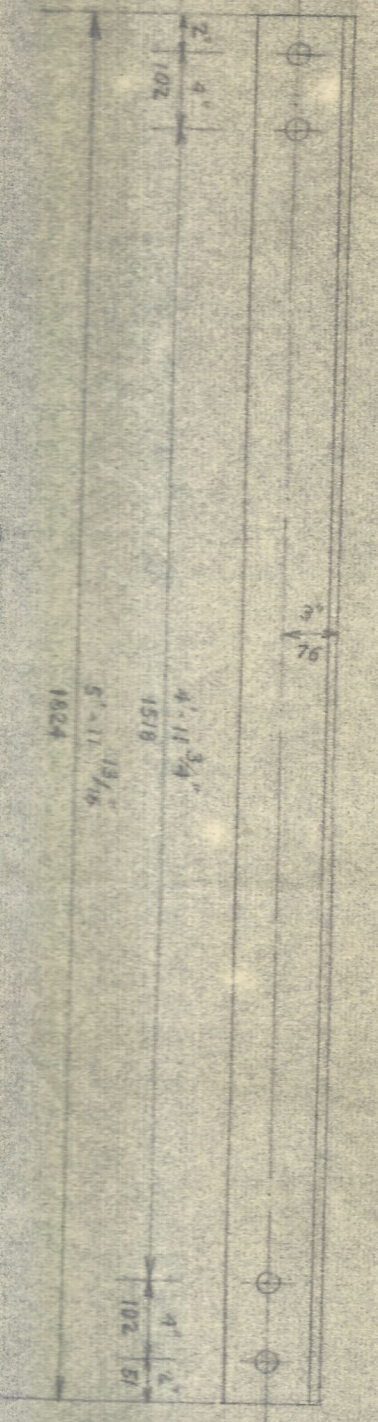



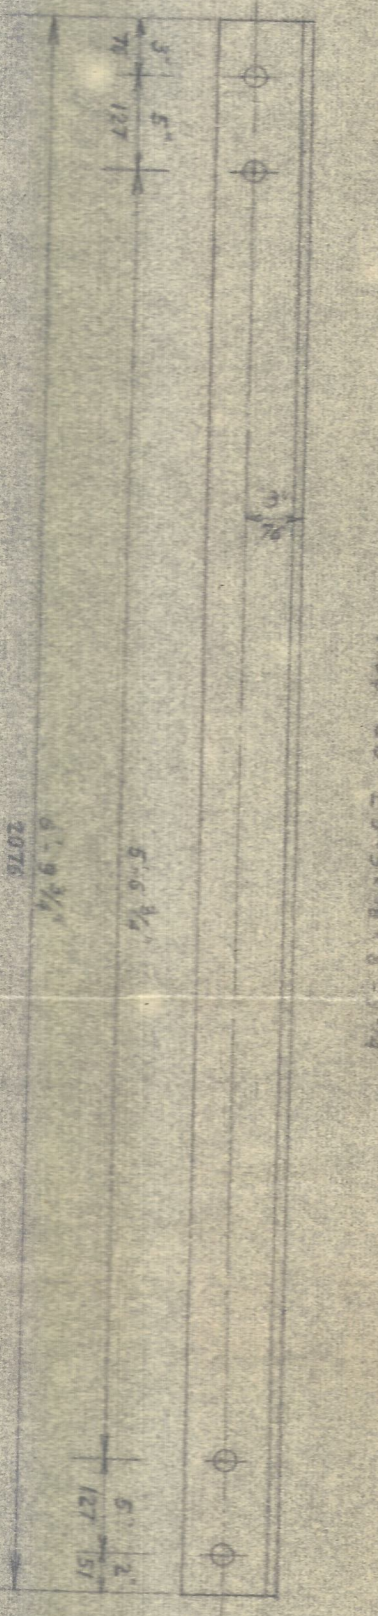



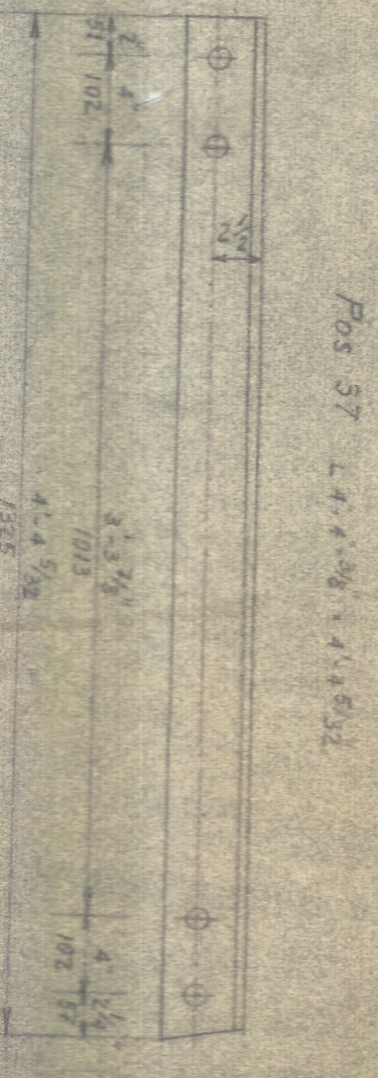



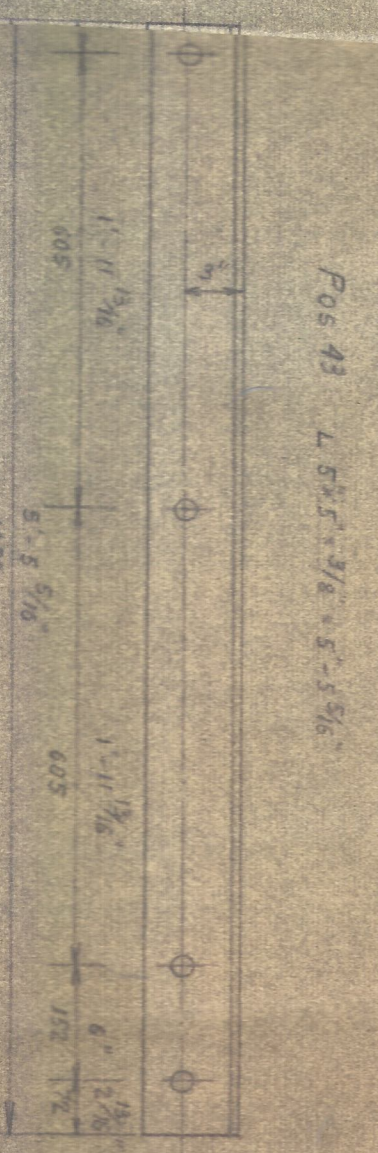



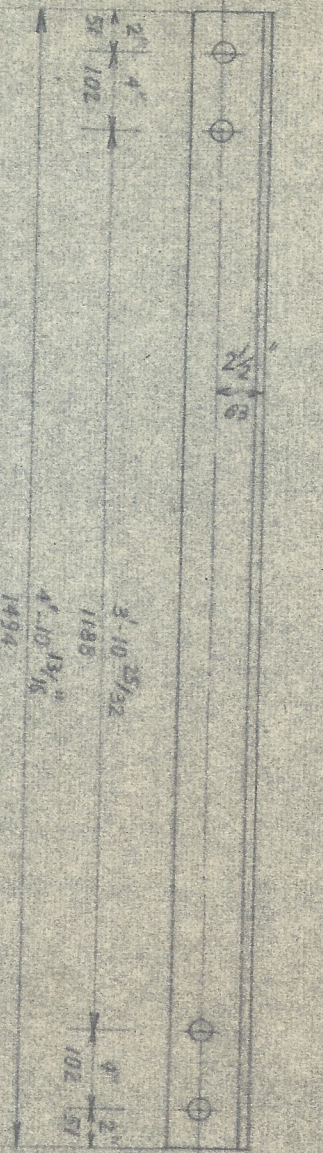



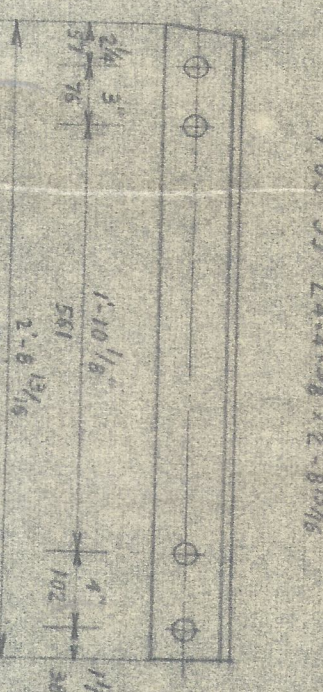



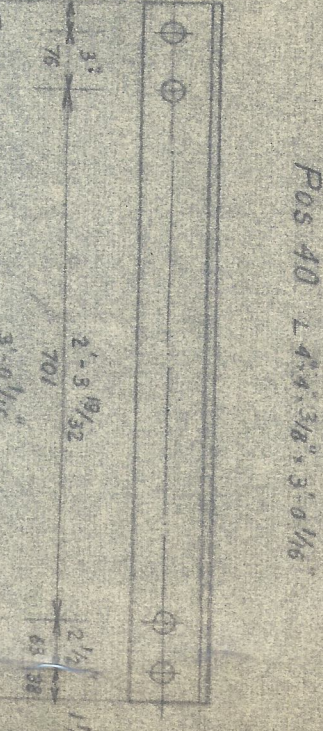



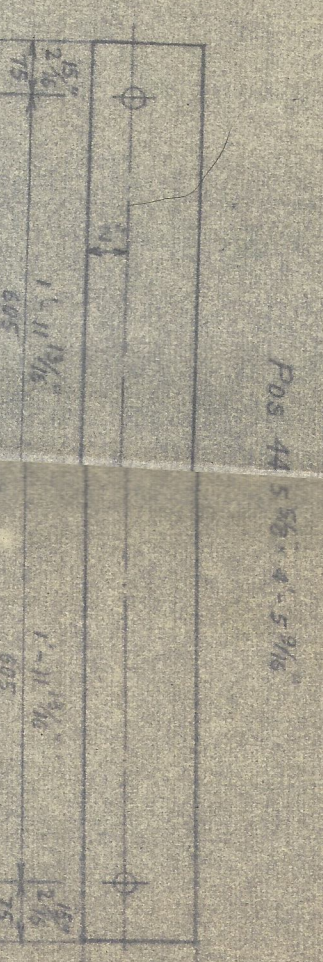


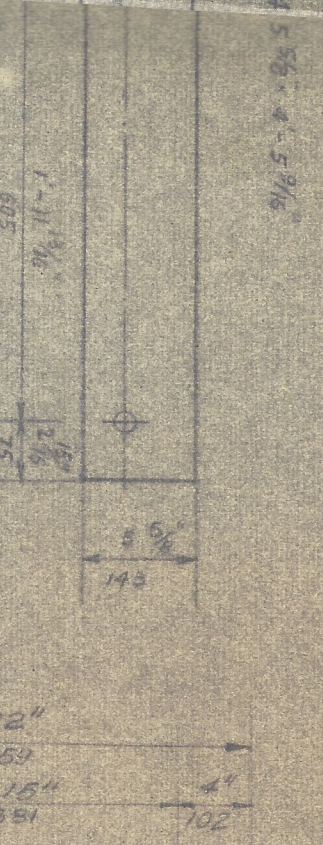


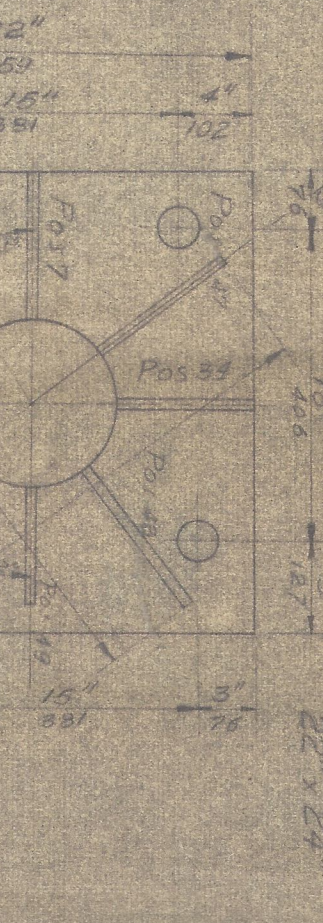

















TYPE I

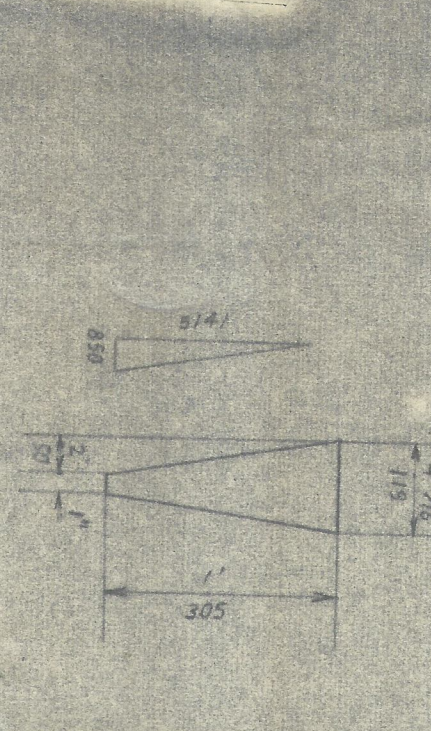



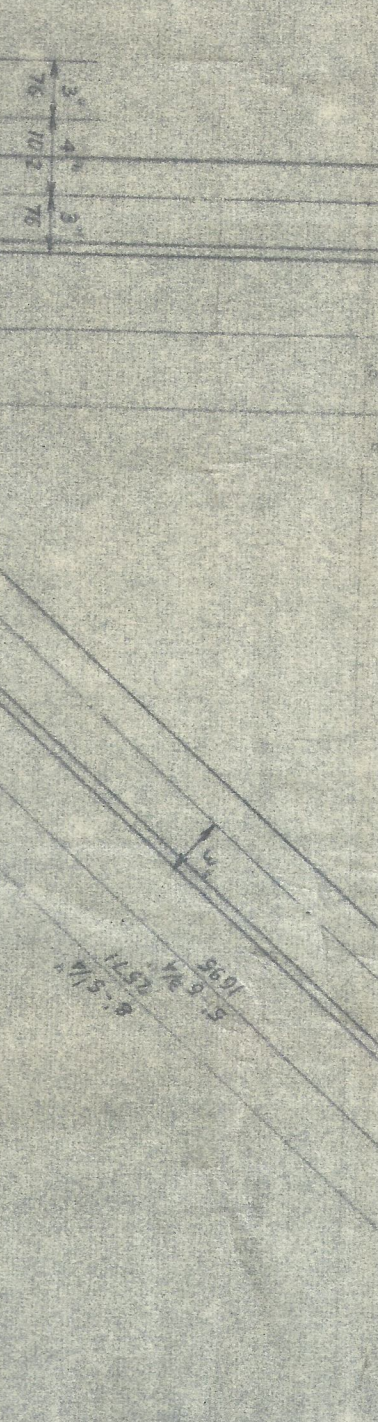



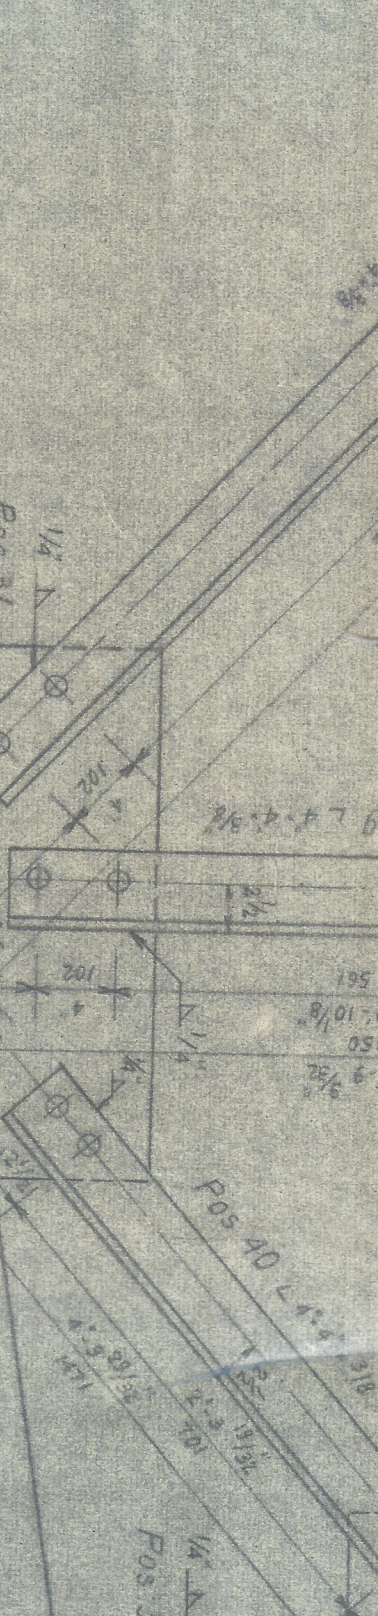



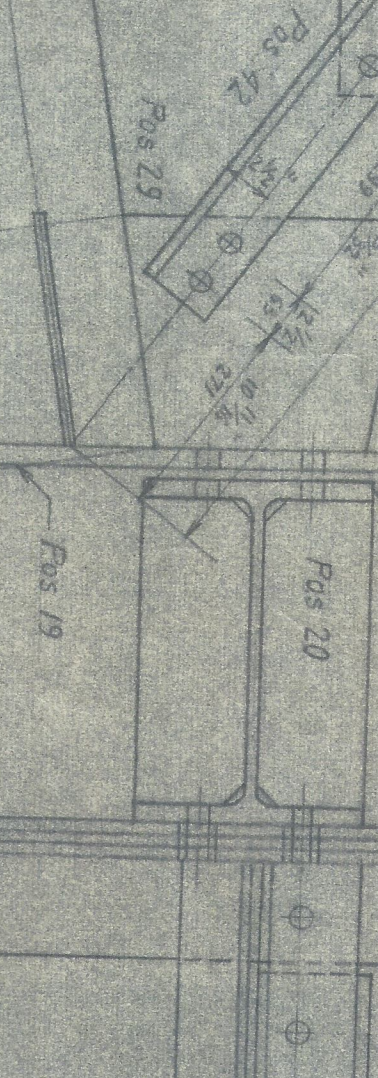



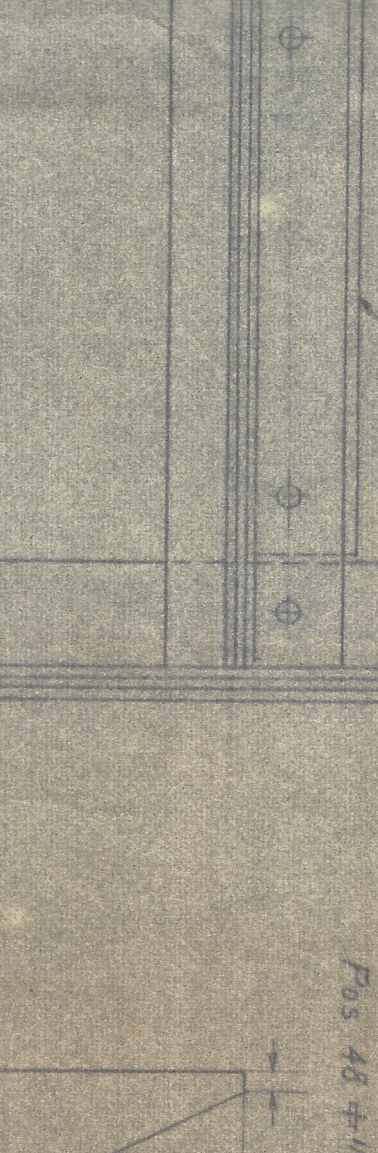



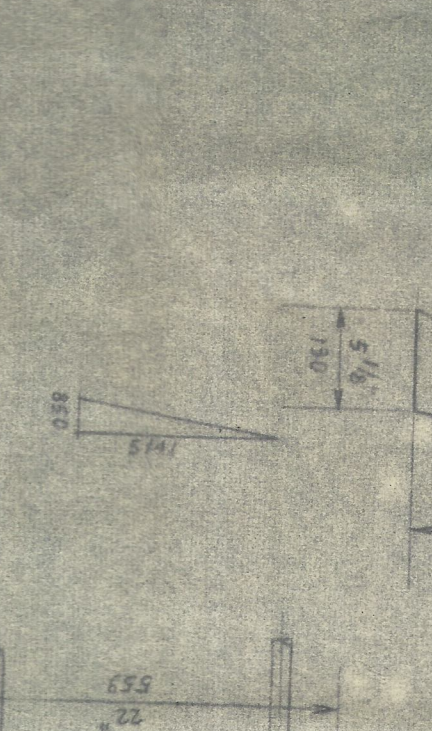



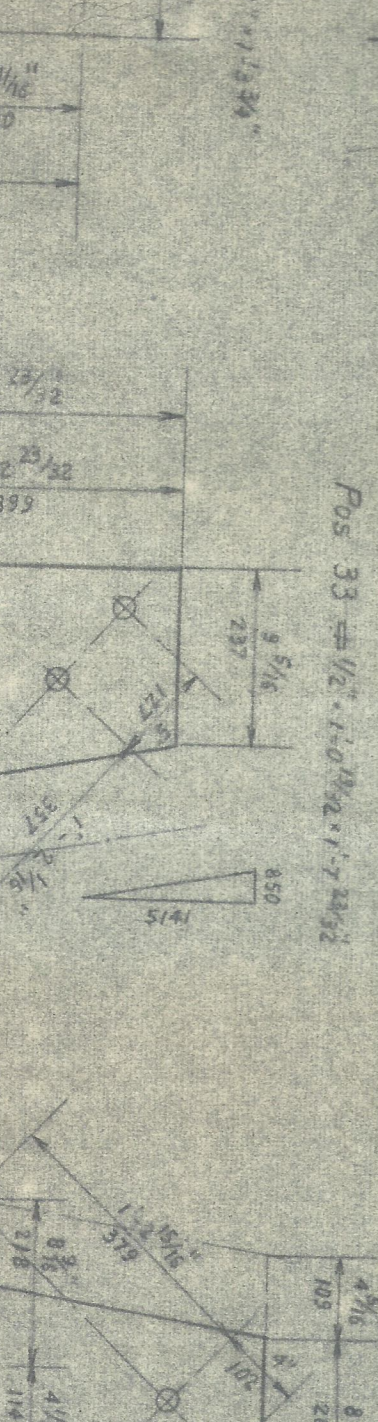




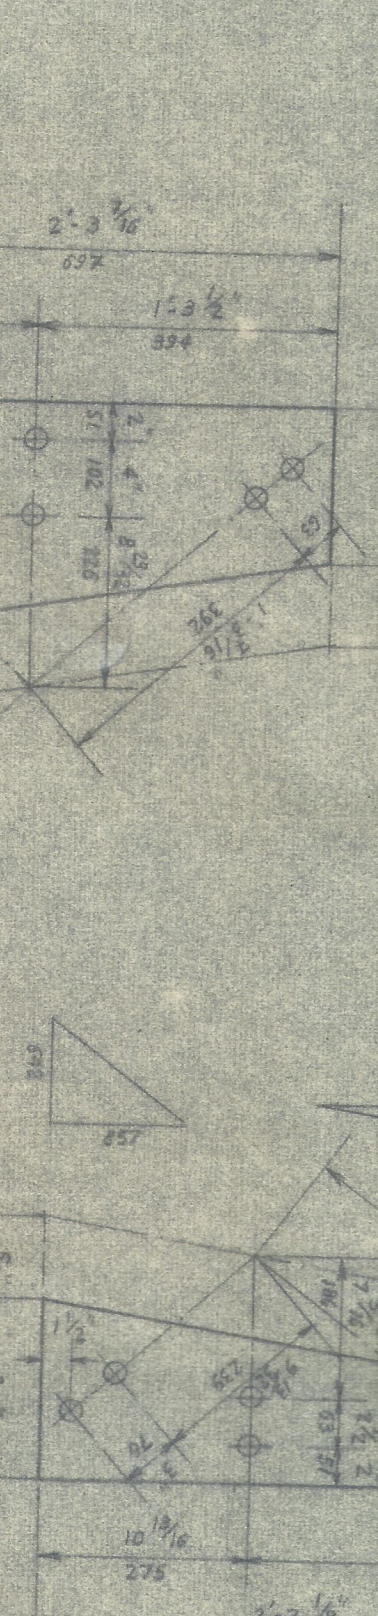


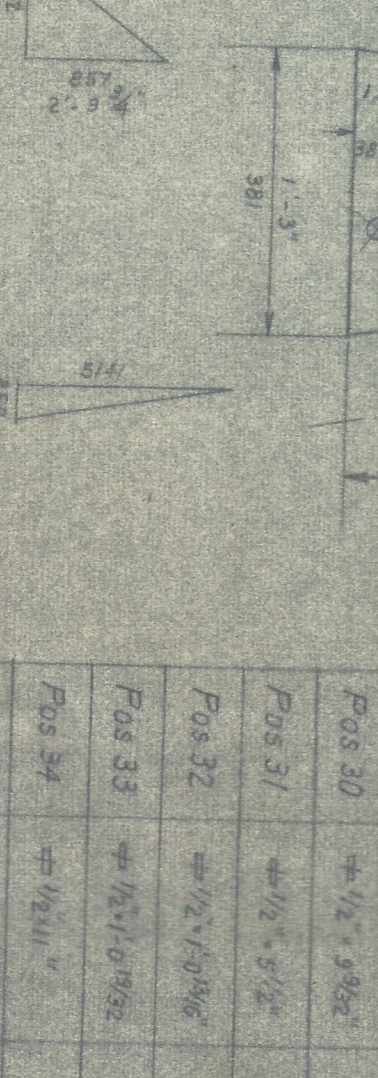


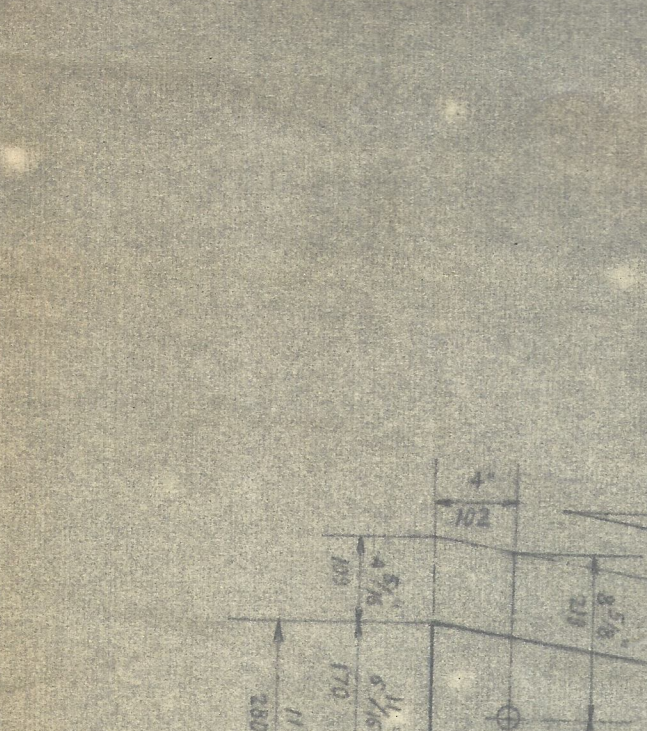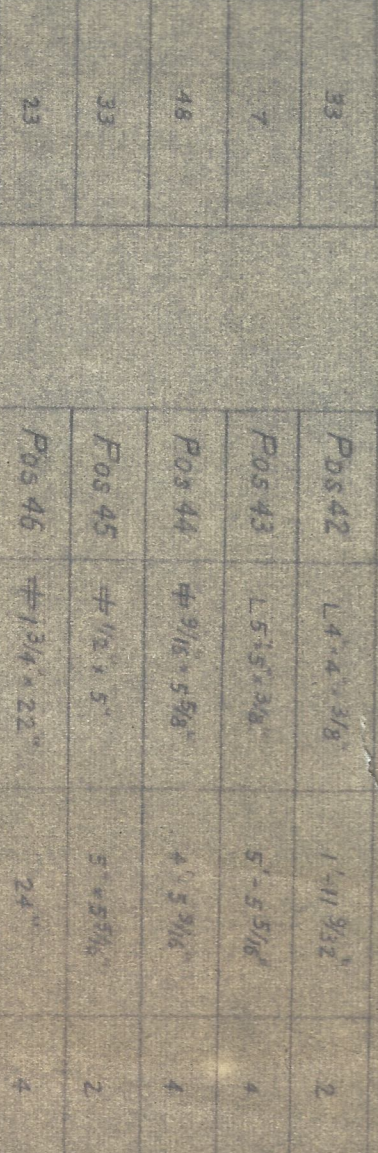

















