
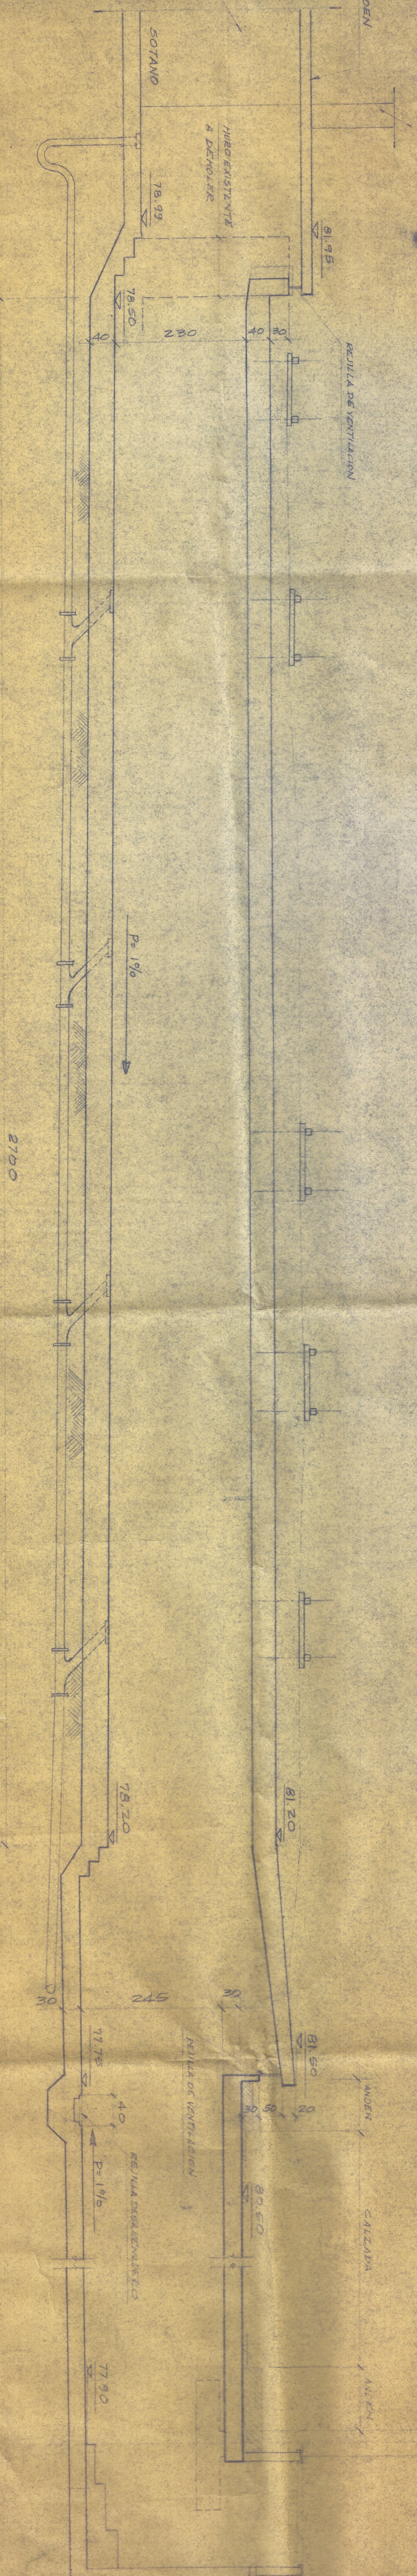
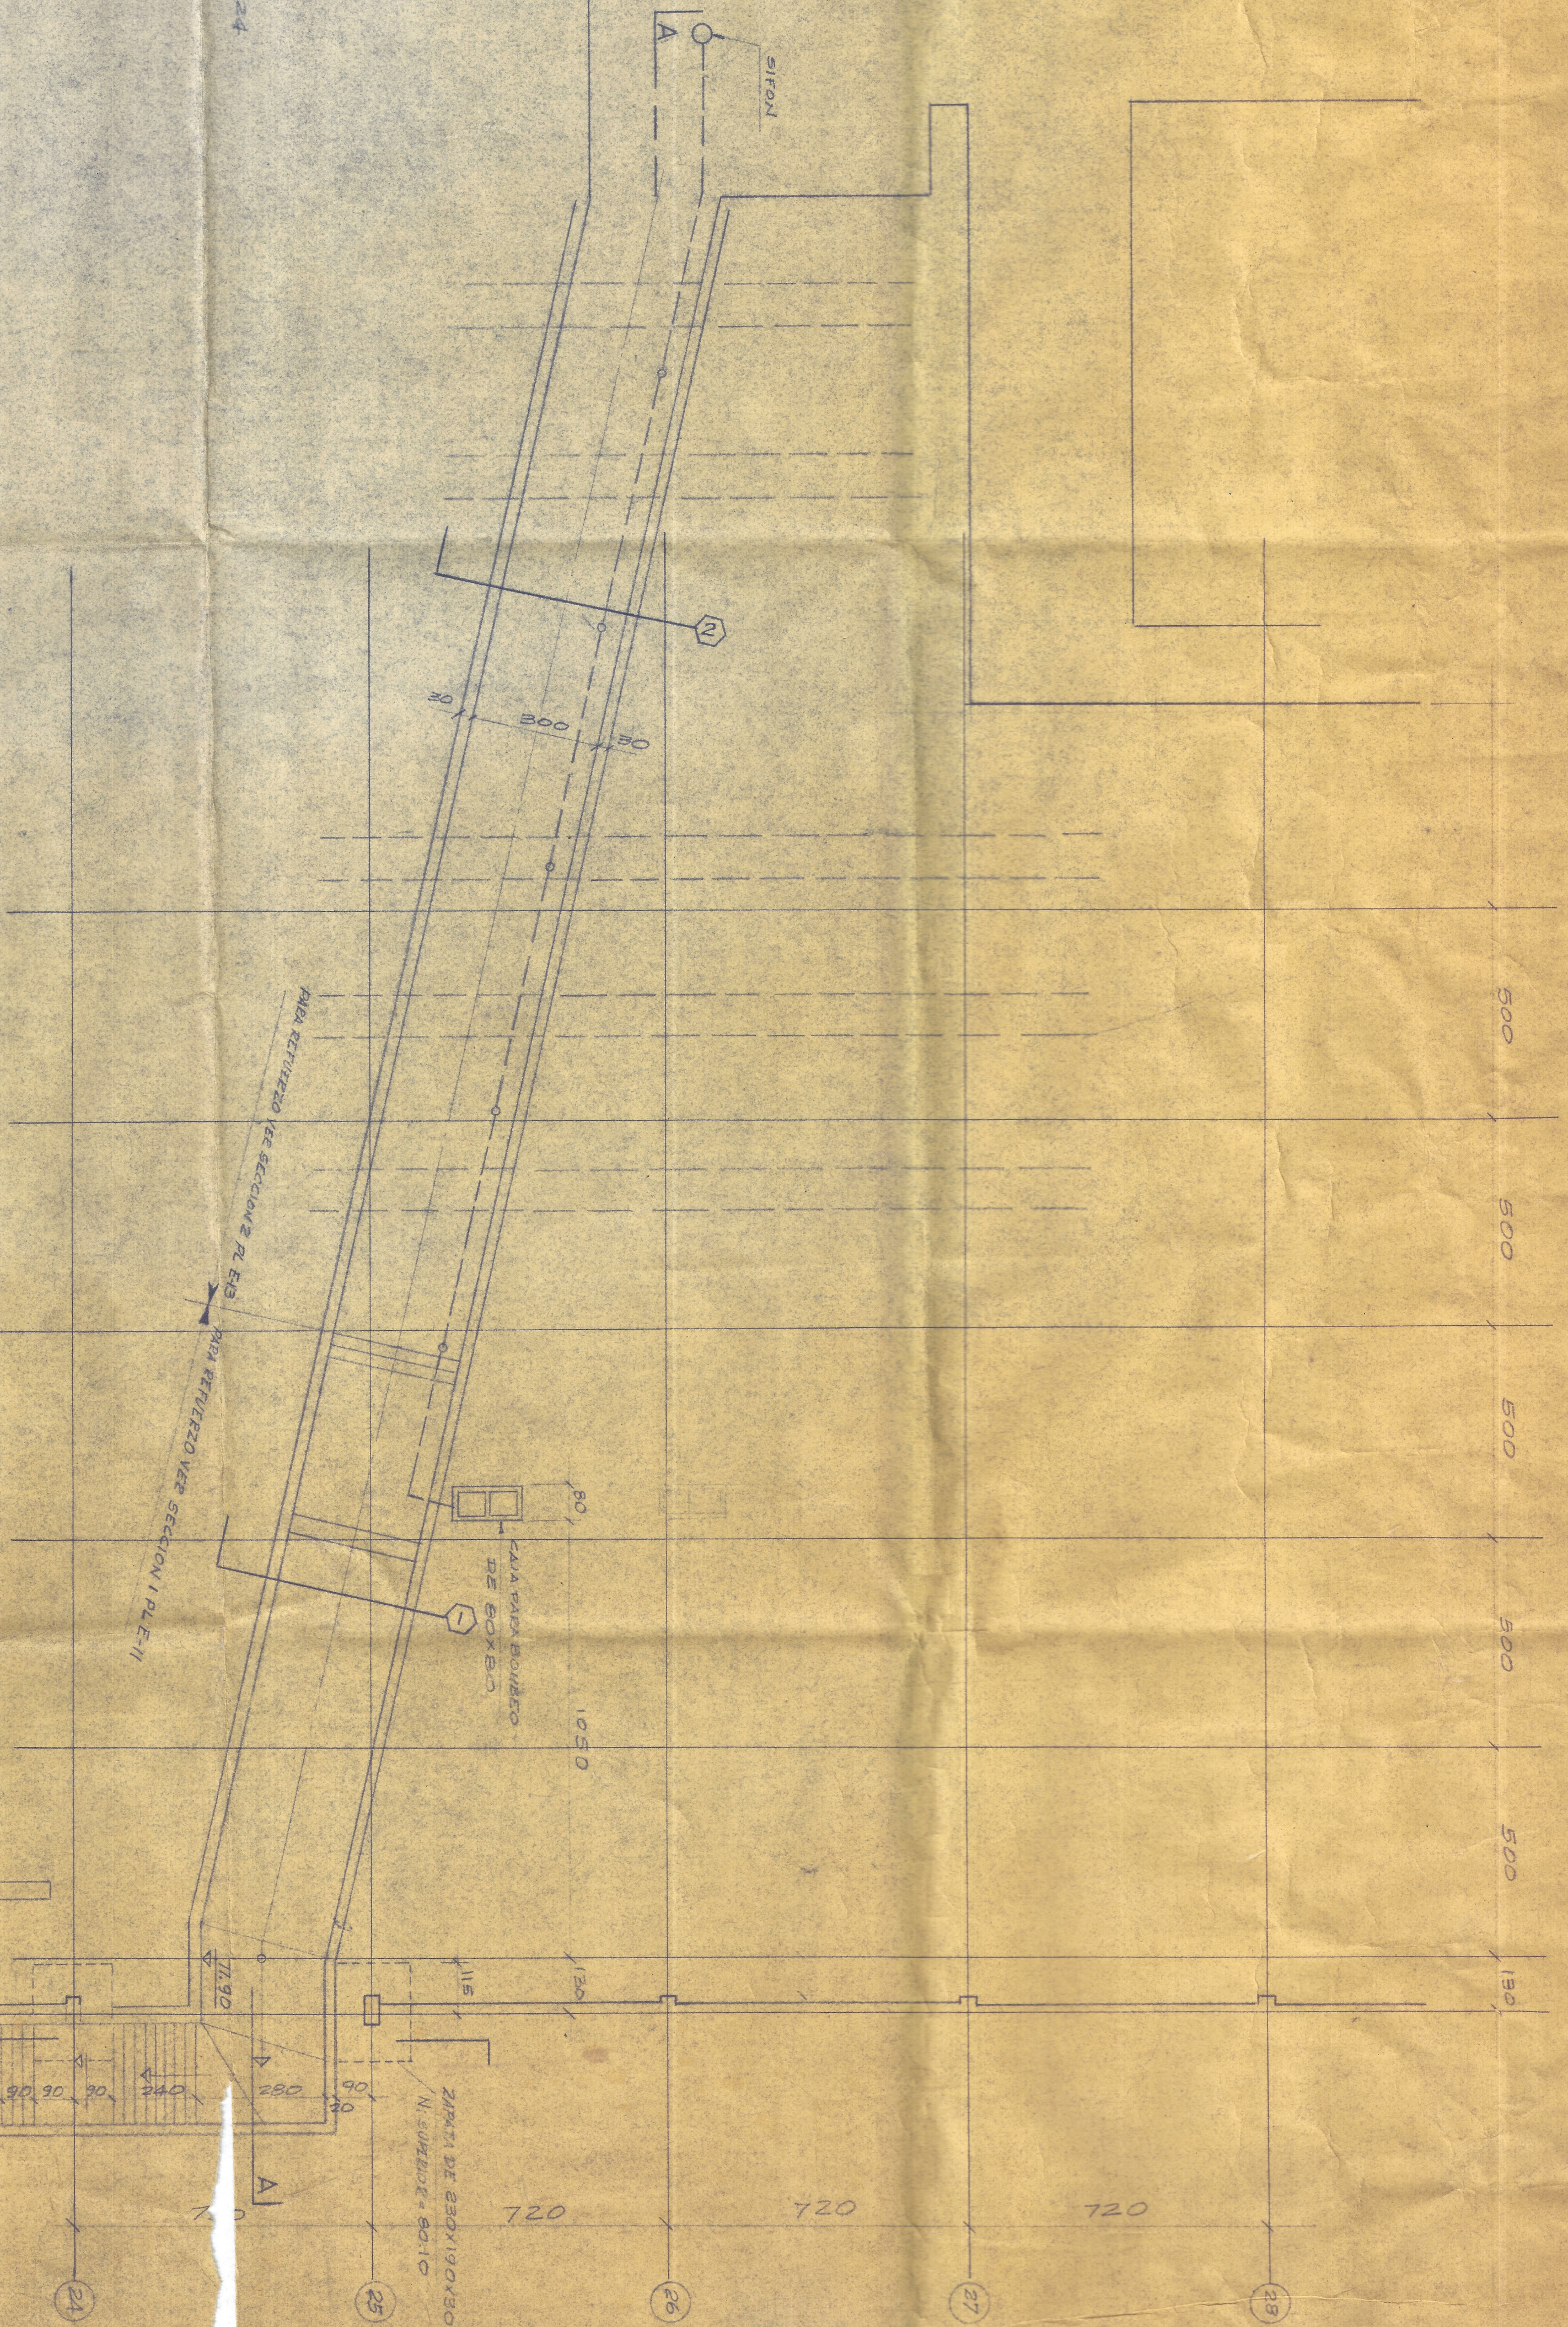


SECCION B-B ESC. 1:50

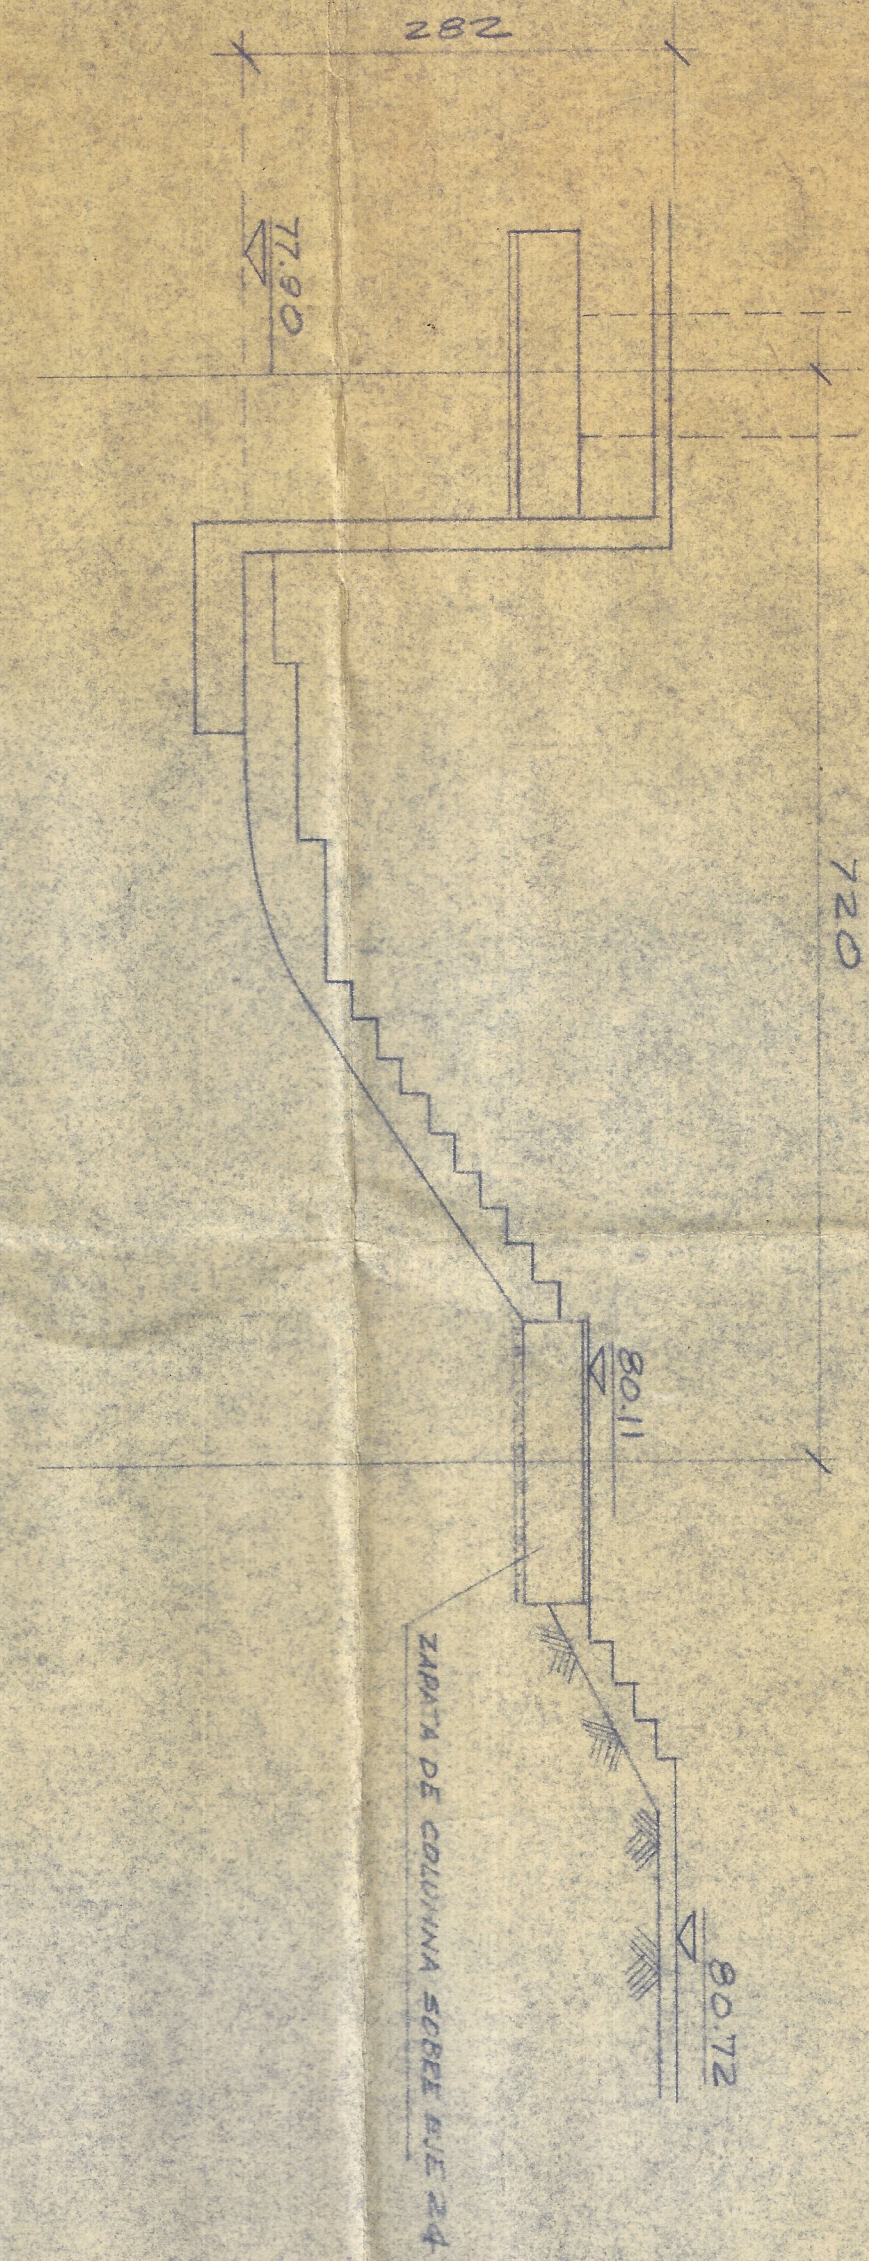

SECCION POR EJE DE TUNEL A-A
 ESC. 1:50

FECHA		REVISIONES		REV.	APROBADO
