


PLANS OF PAINT SHOP,

WORKS PACIFIC RAILWAY CHIPICHAPE, CALI.

Scale: $3/16 = 1'-0"$

HALF SECTIONAL ELEVATION - CORTE LONGITUDINAL

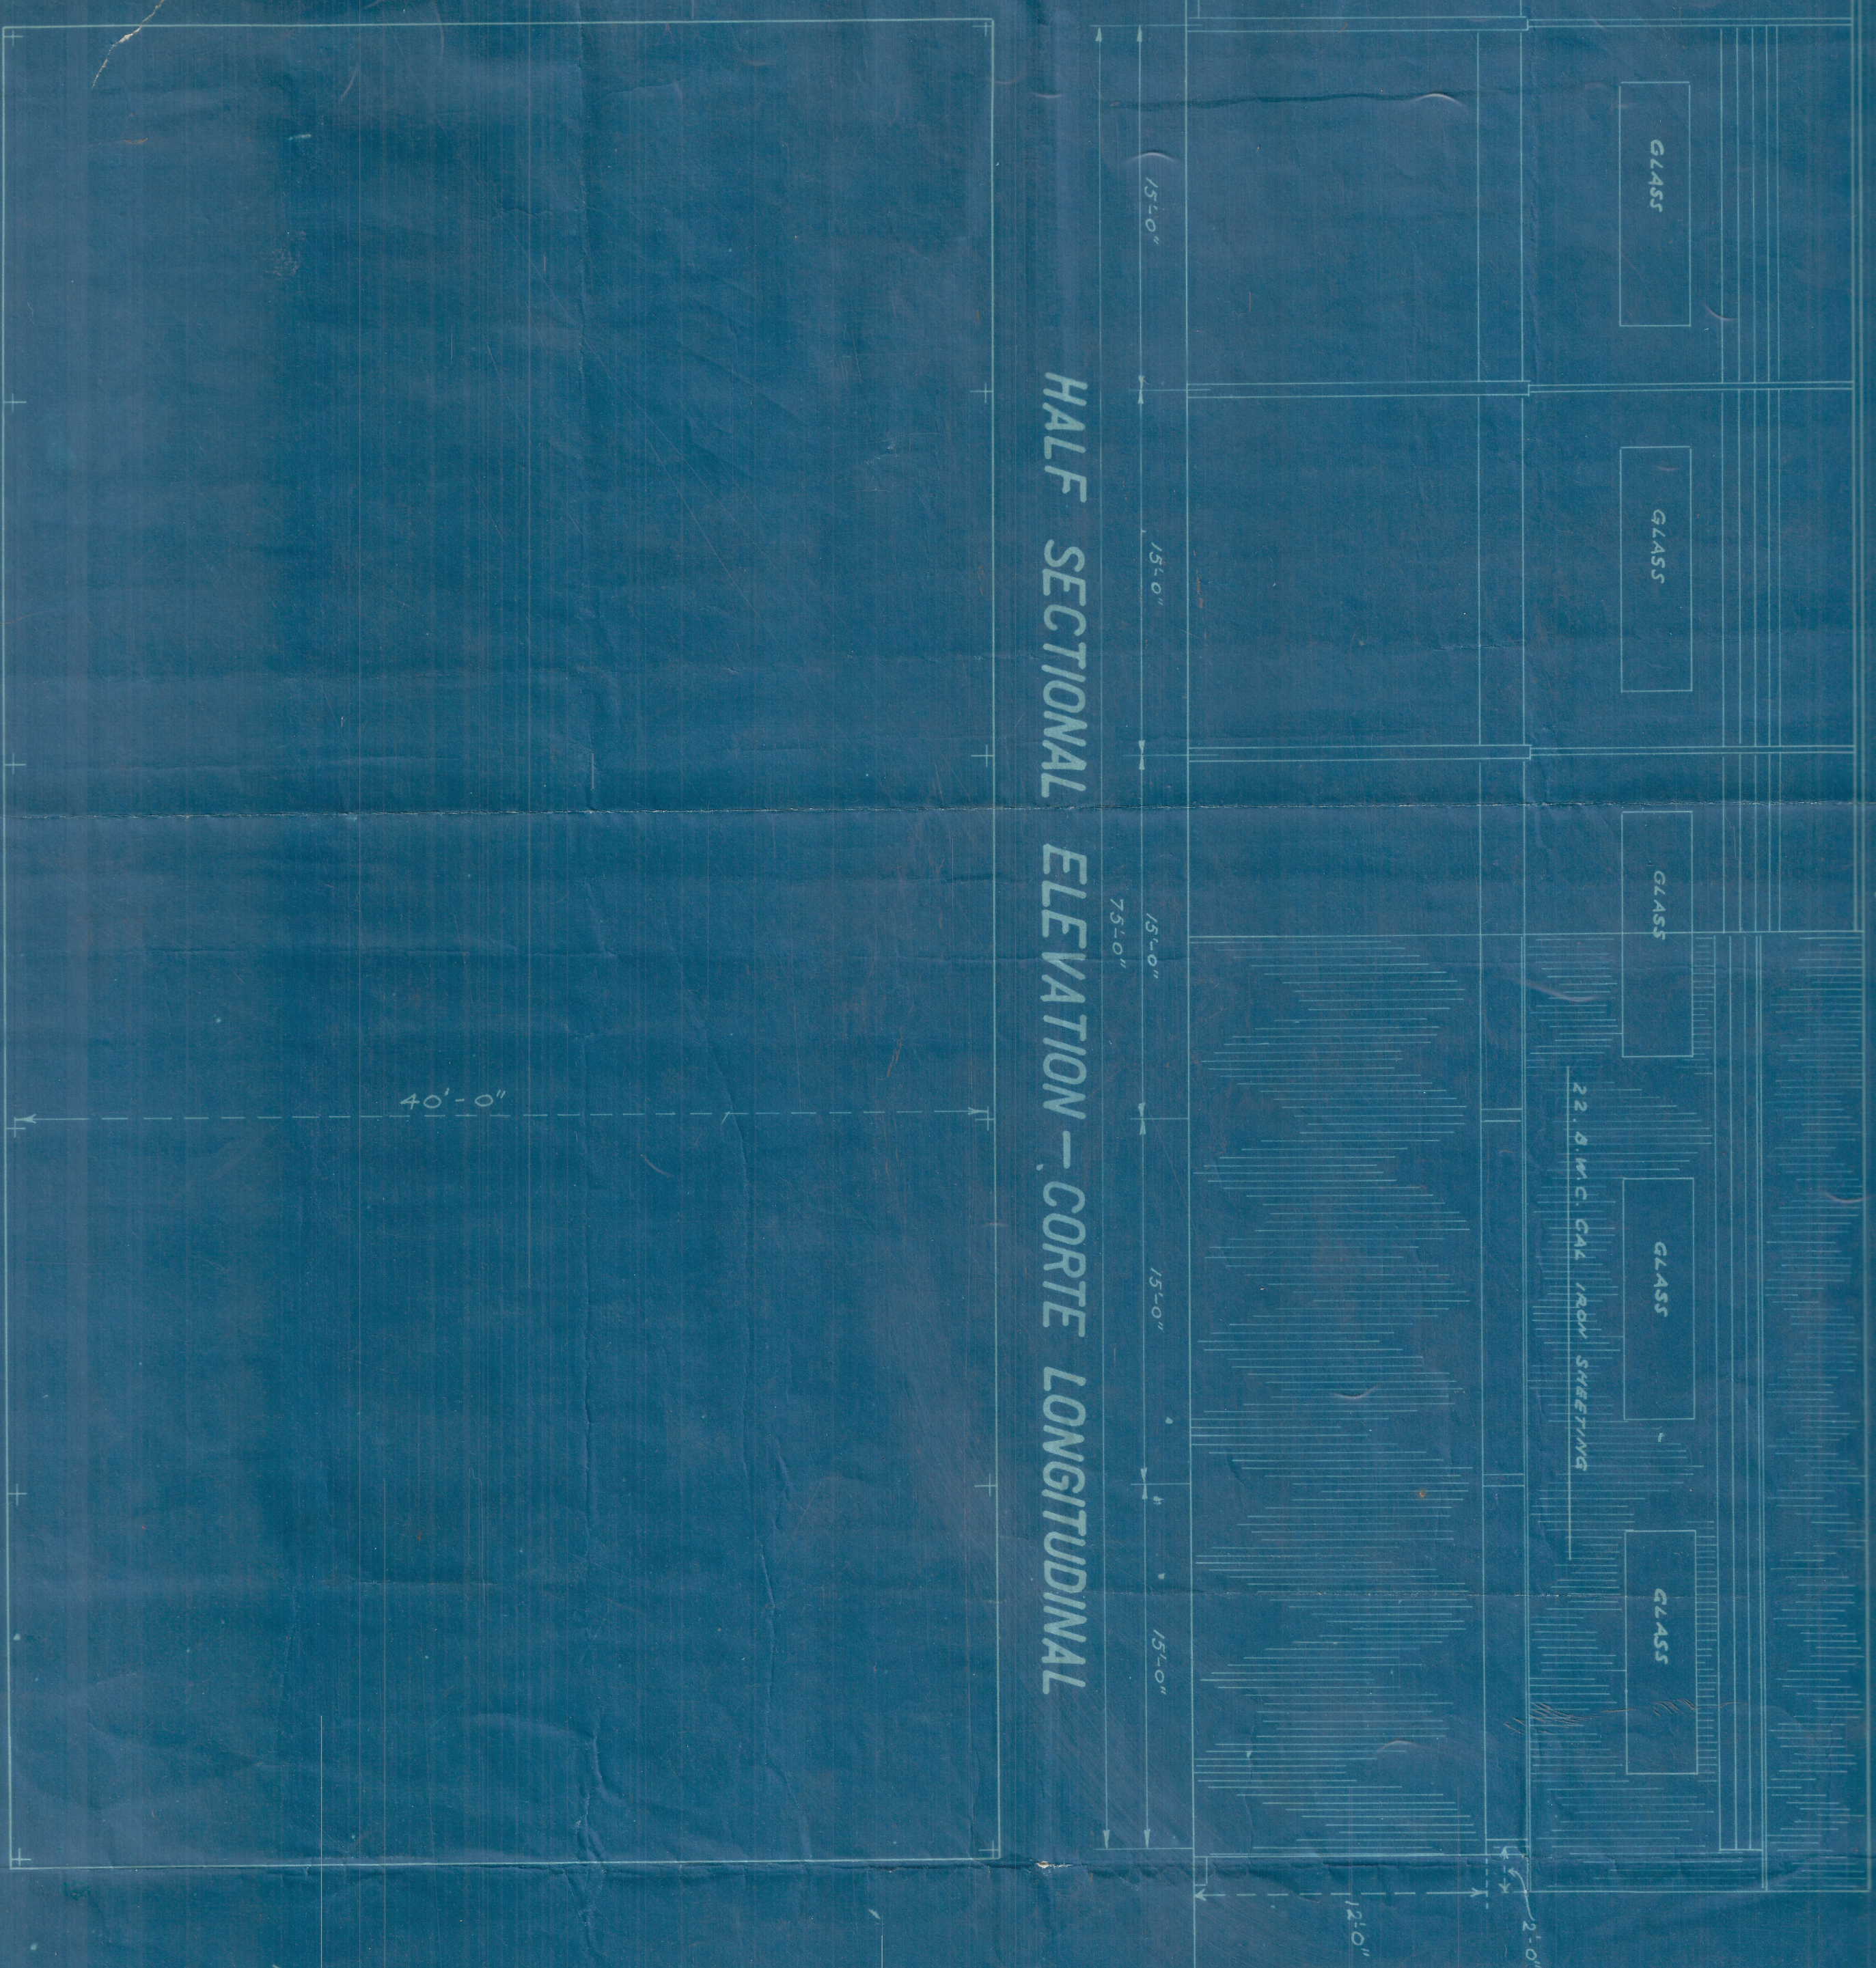

GROUND PLAN - PLANTA

rc/11

TALLER DE PINTURA

F. C. DEL PACIFICO, CHIPICHAPE, CALI.

Escala: $3/16 = 1'-0"$

NO 11 OF 15 DWGS

END ELEVATION (SEE END VIEW)



END SECTIONAL ELEVATION CORTE TRANSVERSAL

NOTE: SKYLIGHTS 7'-0" X 10'-0"

DIR. GEN. DE FERROCARRILES
SECCION DE MECANICA
F.F.C.C. NACIONALES DE COLOMBIA

TALLERES CALI EDIFICIO "C"

DR. DE INGENIERIA CIVIL
DEBANTE: J. S. Clavero