
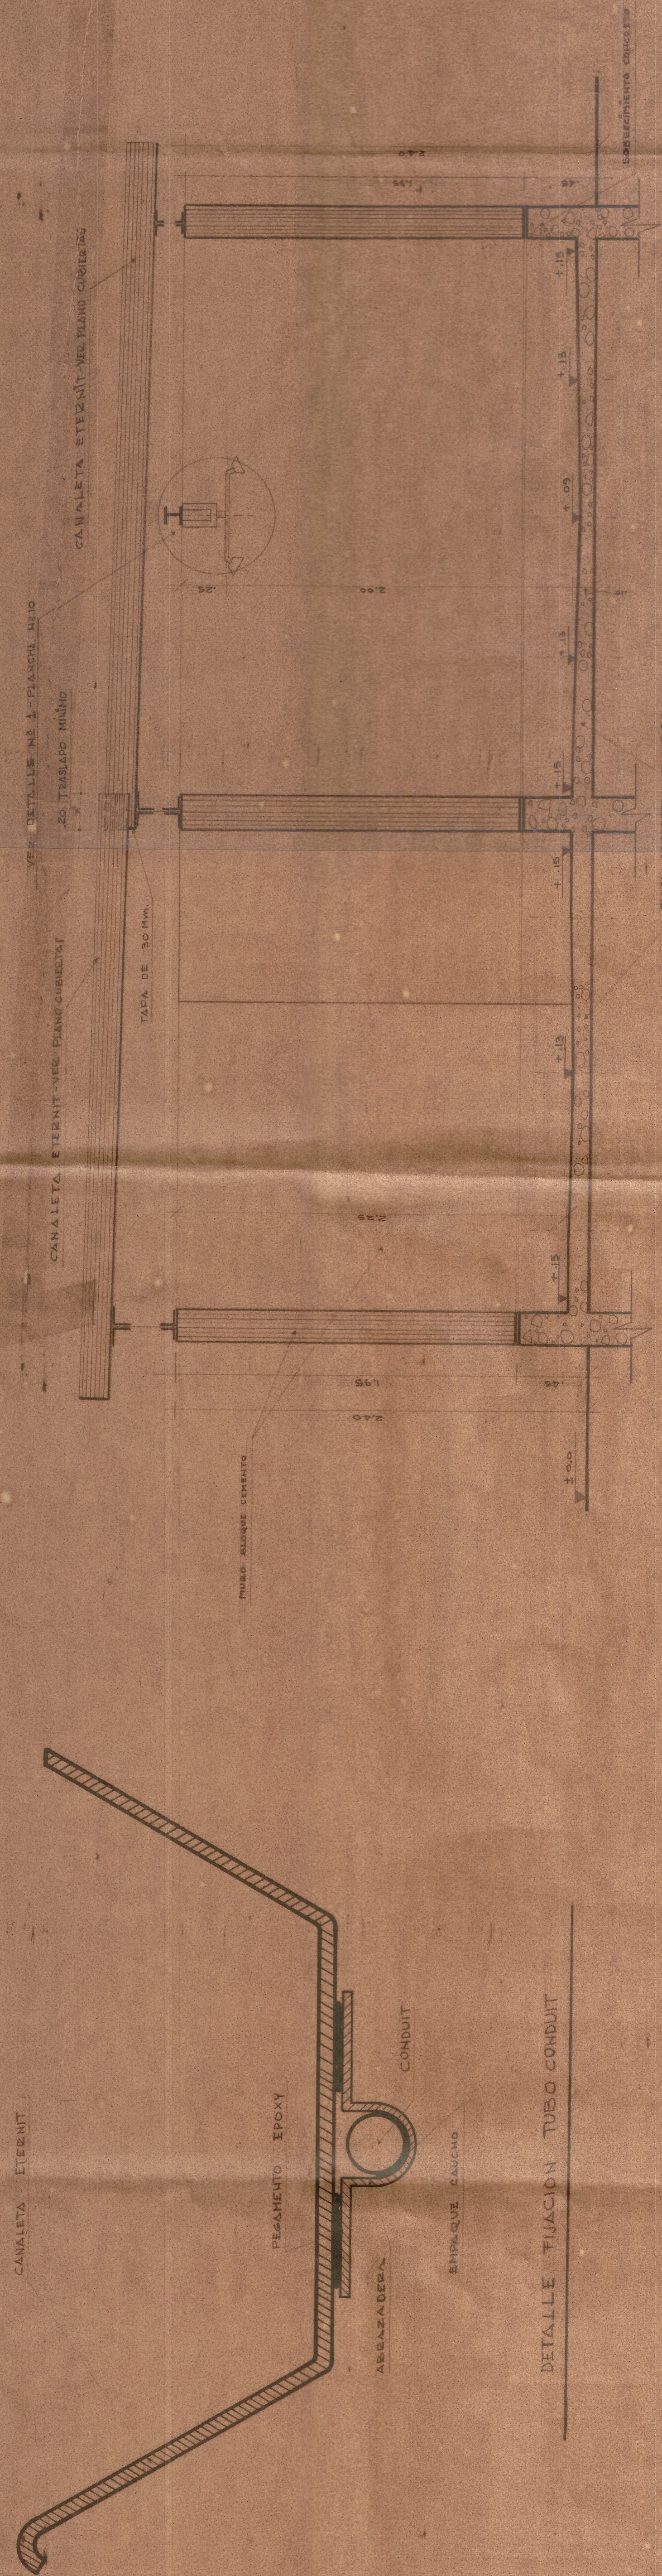


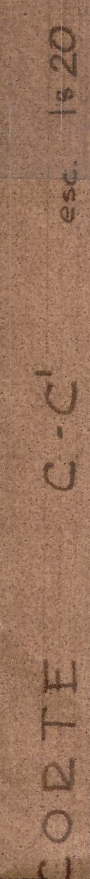

CORTE B-B' 1:20
esc