

No 10 OF 15 DWGS

GROUP OF WORK SHOPS
WORKS PACIFIC RAILWAY CHIRICHAPE, CALI

SKYLIGHTS TO BE 10'-0" BY 14'-0"
RAIL TRACKS TO BE LEVEL WITH FLOOR
ALL RAIL TRACKS 5'-0"
SCALE 3/32"=1'-0"

GRUPO DE TALLERES PARA EL
F.C. DEL PACIFICO


END ELEVATION (NORTH)

END ELEVATION (SOUTH)

HALF SECTIONAL ELEVATION — CORTE LONGITUDINAL

ALL DIMENSIONS CENTRES OF COLUMNS

Sectional view of roof truss

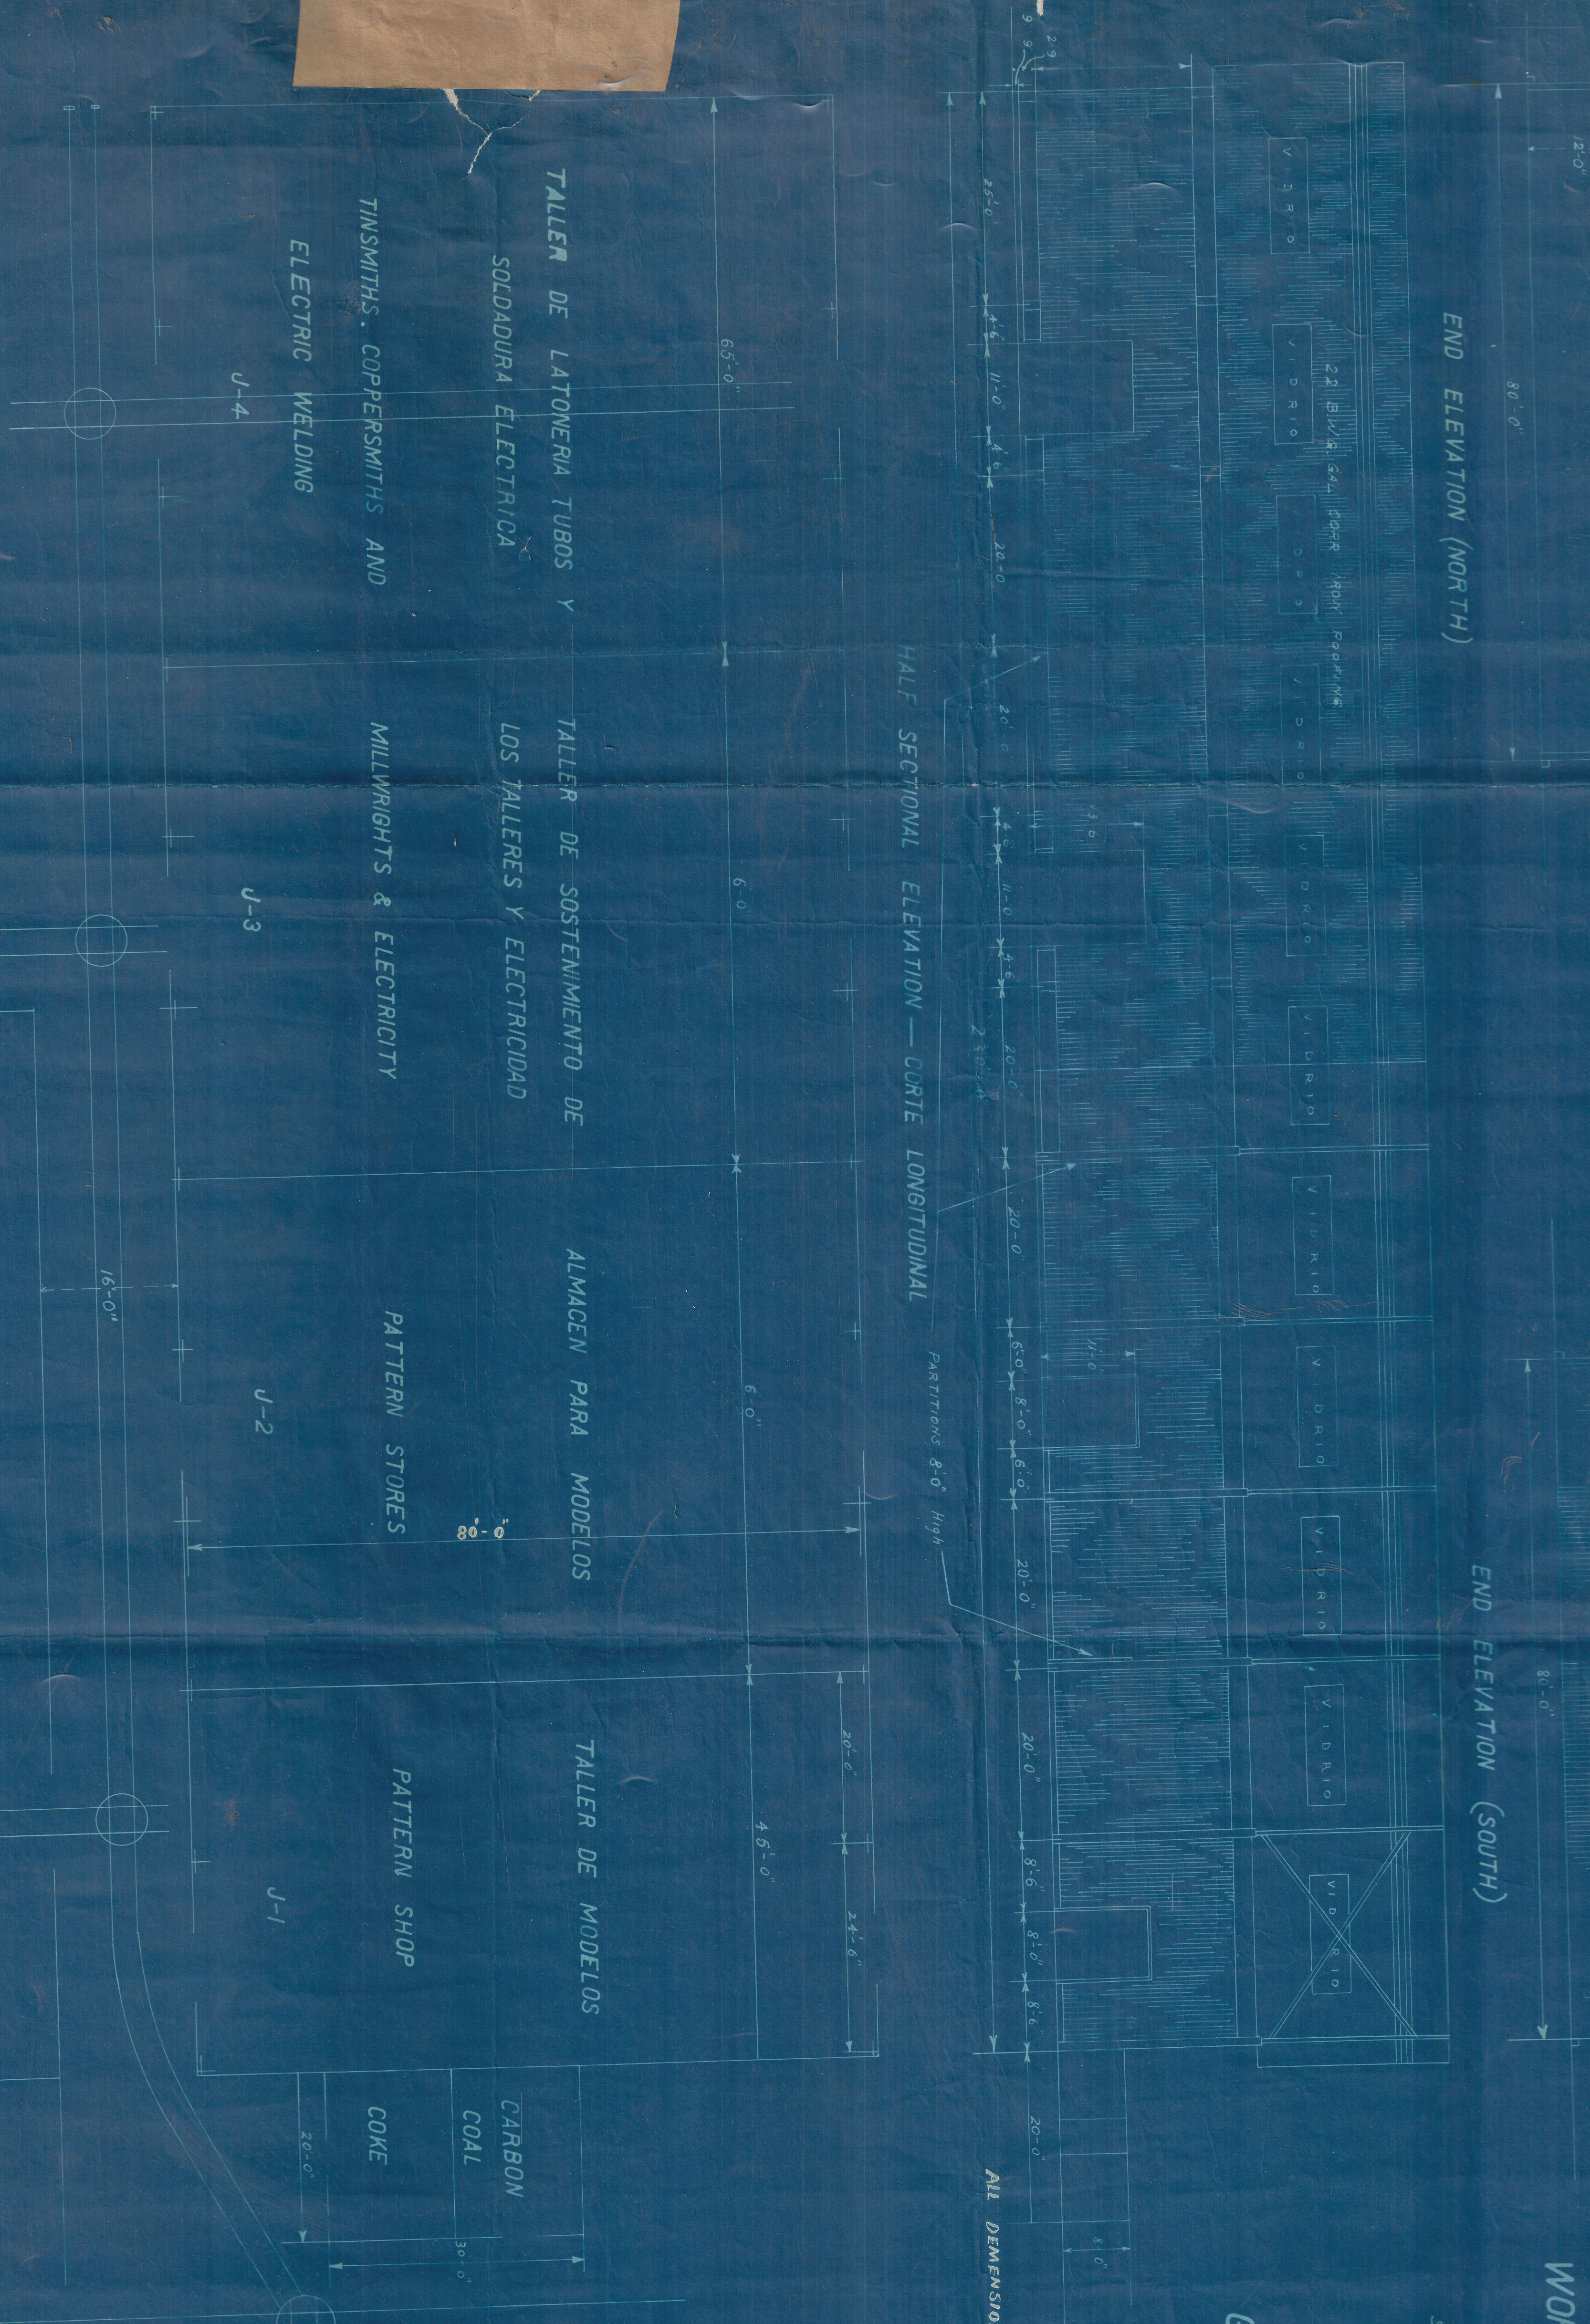

TALLER DE LATONERIA TUBOS Y
SOLDADURA ELECTRICA
TINSMITHS, COPPERSMITHS AND
ELECTRIC WELDING

J-4

TALLER DE SOSTENIMIENTO DE
LOS TALLERES Y ELECTRICIDAD
MILLWRIGHTS & ELECTRICITY

J-3


ALMACEN PARA MODELOS
PATTERN STORES

J-2

TALLER DE MODELOS
PATTERN SHOP

J-1

CARBON
COAL
COKE

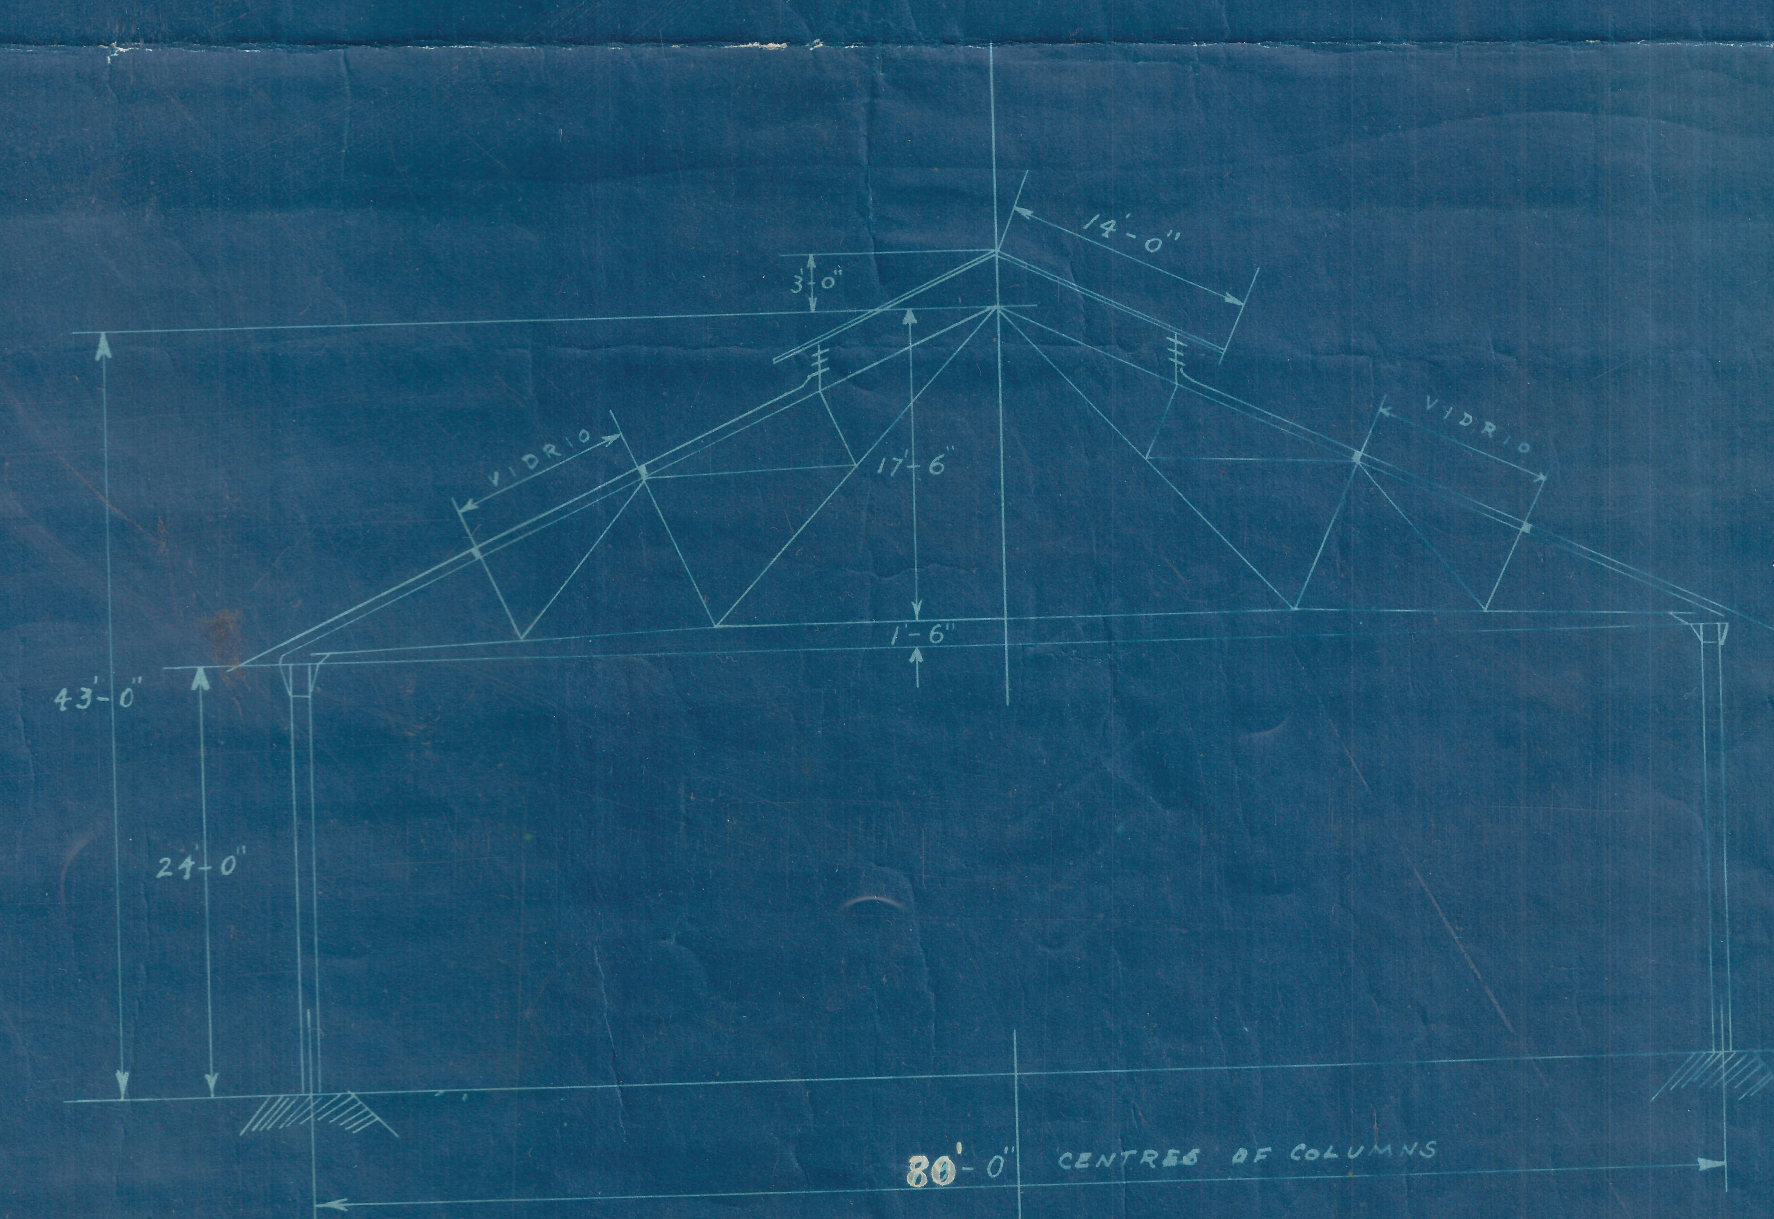

DIR. GEN. DE FERROCARRILES
SECCION DE MECANICA
F.F.C.C. NACIONALES DE COLOMBIA

TALLERES CALI EDIFICIO "H-23-34"

REGISTERED CHIEF MECH. ENGINEER
DIAGRAMS BY J. S. McLaughlin
Issued Nov 9/1927

Tc/10