


Perfil General, cubicación de terraplenes

Escalars

Horizontal $\approx 1:2.000$
Vertical $\approx 1:200$

Franklin Pierce

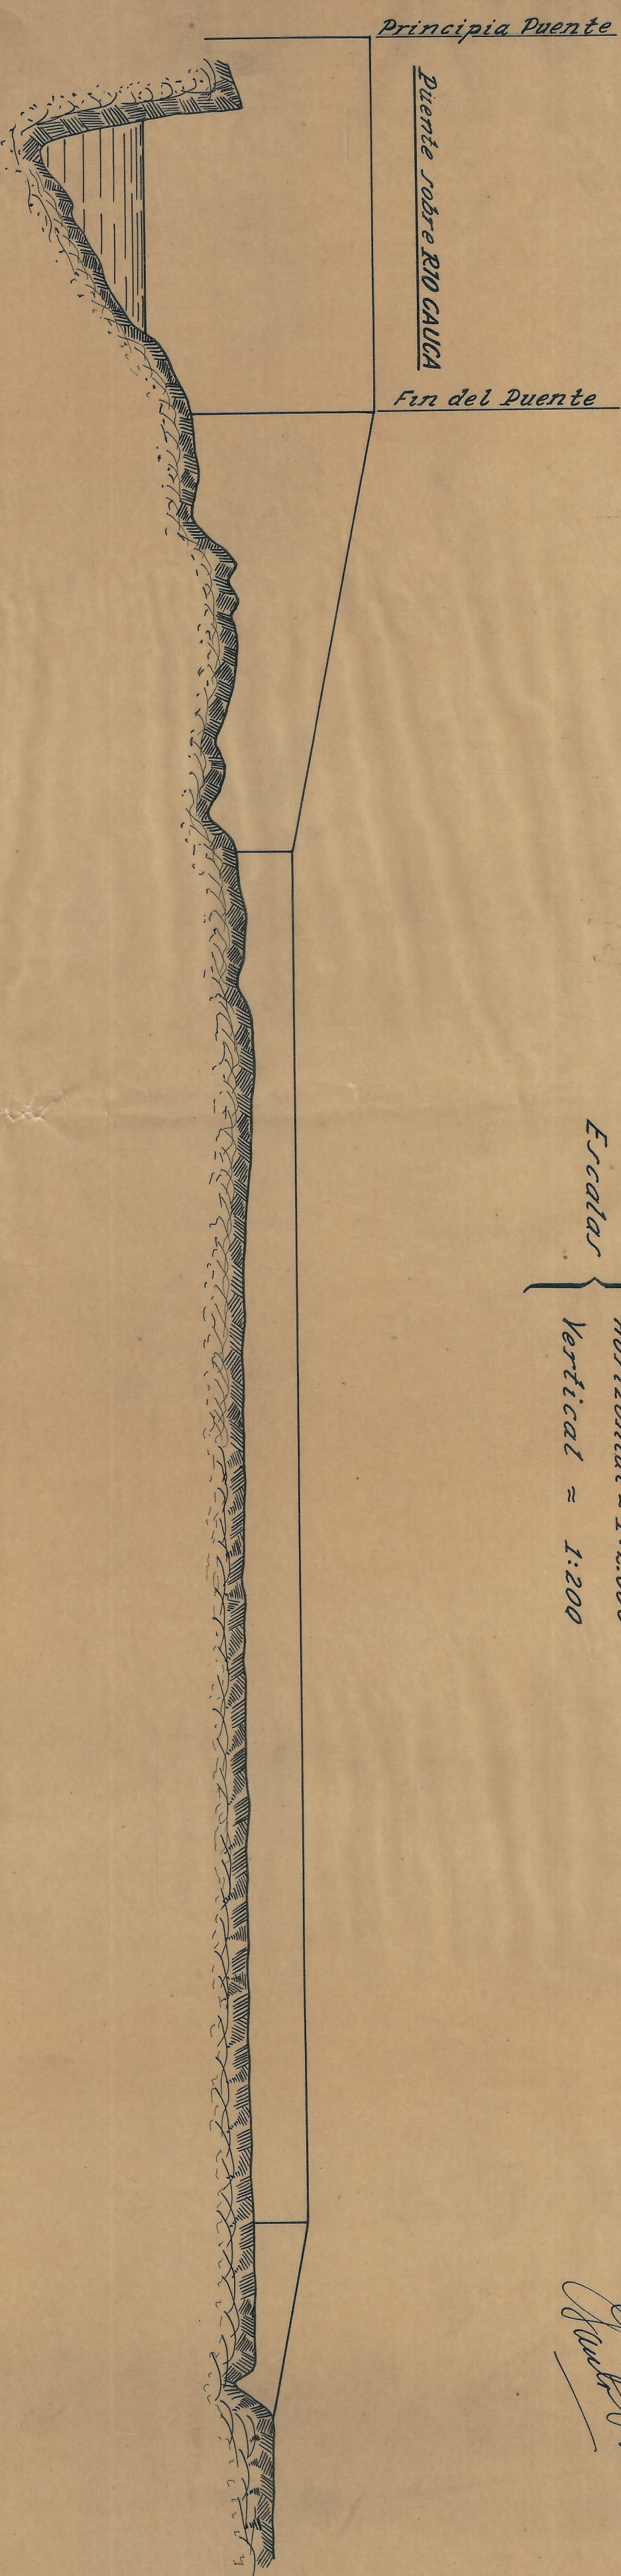

ABSCISAS	COTAS NEGRAS	COTAS ROJAS	RELLENO	AREAS	VOLUMENES	RAJANTES
K.2+200	98.32					
318						
		104.00				
340	96.60		7.40	133.94	2.473-6	
360	96.93	103.60	6.67	113.42	2.252-3	
380	96.59	103.20	6.61	111.81	1.706-4	
400	98.45	102.80	4.35	58.83	1.160-7	
420	98.13	102.40	4.27	57.24	1.027-7	
440	98.35	102.00	3.65	45.53	908-8	
460	97.96	101.60	3.64	45.35	847-9	
480	97.90	101.20	3.30	39.44	858-8	
500	97.10	100.80	3.70	46.44	693-7	
520	98.28		2.22	22.93	408-9	
540	98.66		1.84	17.96	390-1	
560	98.42		2.08	21.05	374-1	
580	98.79		1.71	16.36	311-7	
600	98.92		1.58	14.81	311-7	
620	98.79		1.71	16.36	334-5	
640	98.73		1.77	17.09	365-7	
660	98.54		1.96	19.48	406-6	
680	98.41		2.09	21.18	427-6	
700	98.38		2.12	21.58	435-6	
720	98.35		2.15	21.98	442-3	
740	98.33		2.17	22.25	449-1	
760	98.30		2.20	22.66	447-8	
780	98.34		2.16	22.12	453-3	
800	98.26		2.24	23.21	471-1	
820	98.21		2.29	23.90	469-7	
840	98.27		2.23	23.07	462-8	
860	98.26		2.24	23.21	468-3	
880	98.23		2.27	23.62	458-7	
900	98.33		2.17	22.25	453-2	
920	98.27		2.23	23.07	454-6	
940	98.32		2.18	22.39	456-0	
960	98.26		2.24	23.21	471-1	
980	98.21		2.29	23.90	469-7	
K.3+00	98.27		2.23	23.07	460.0	
20	98.28		2.22	22.93	455-9	
40	98.30		2.20	22.66	449-1	
60	98.33		2.17	22.25	393-4	
80	98.43	100.20	1.77	17.09	300-6	
100	98.38	99.80	1.42	12.97	218-7	
120	98.36	99.40	1.04	8.90	89-0	
140	99.05	99.00	0.00			