



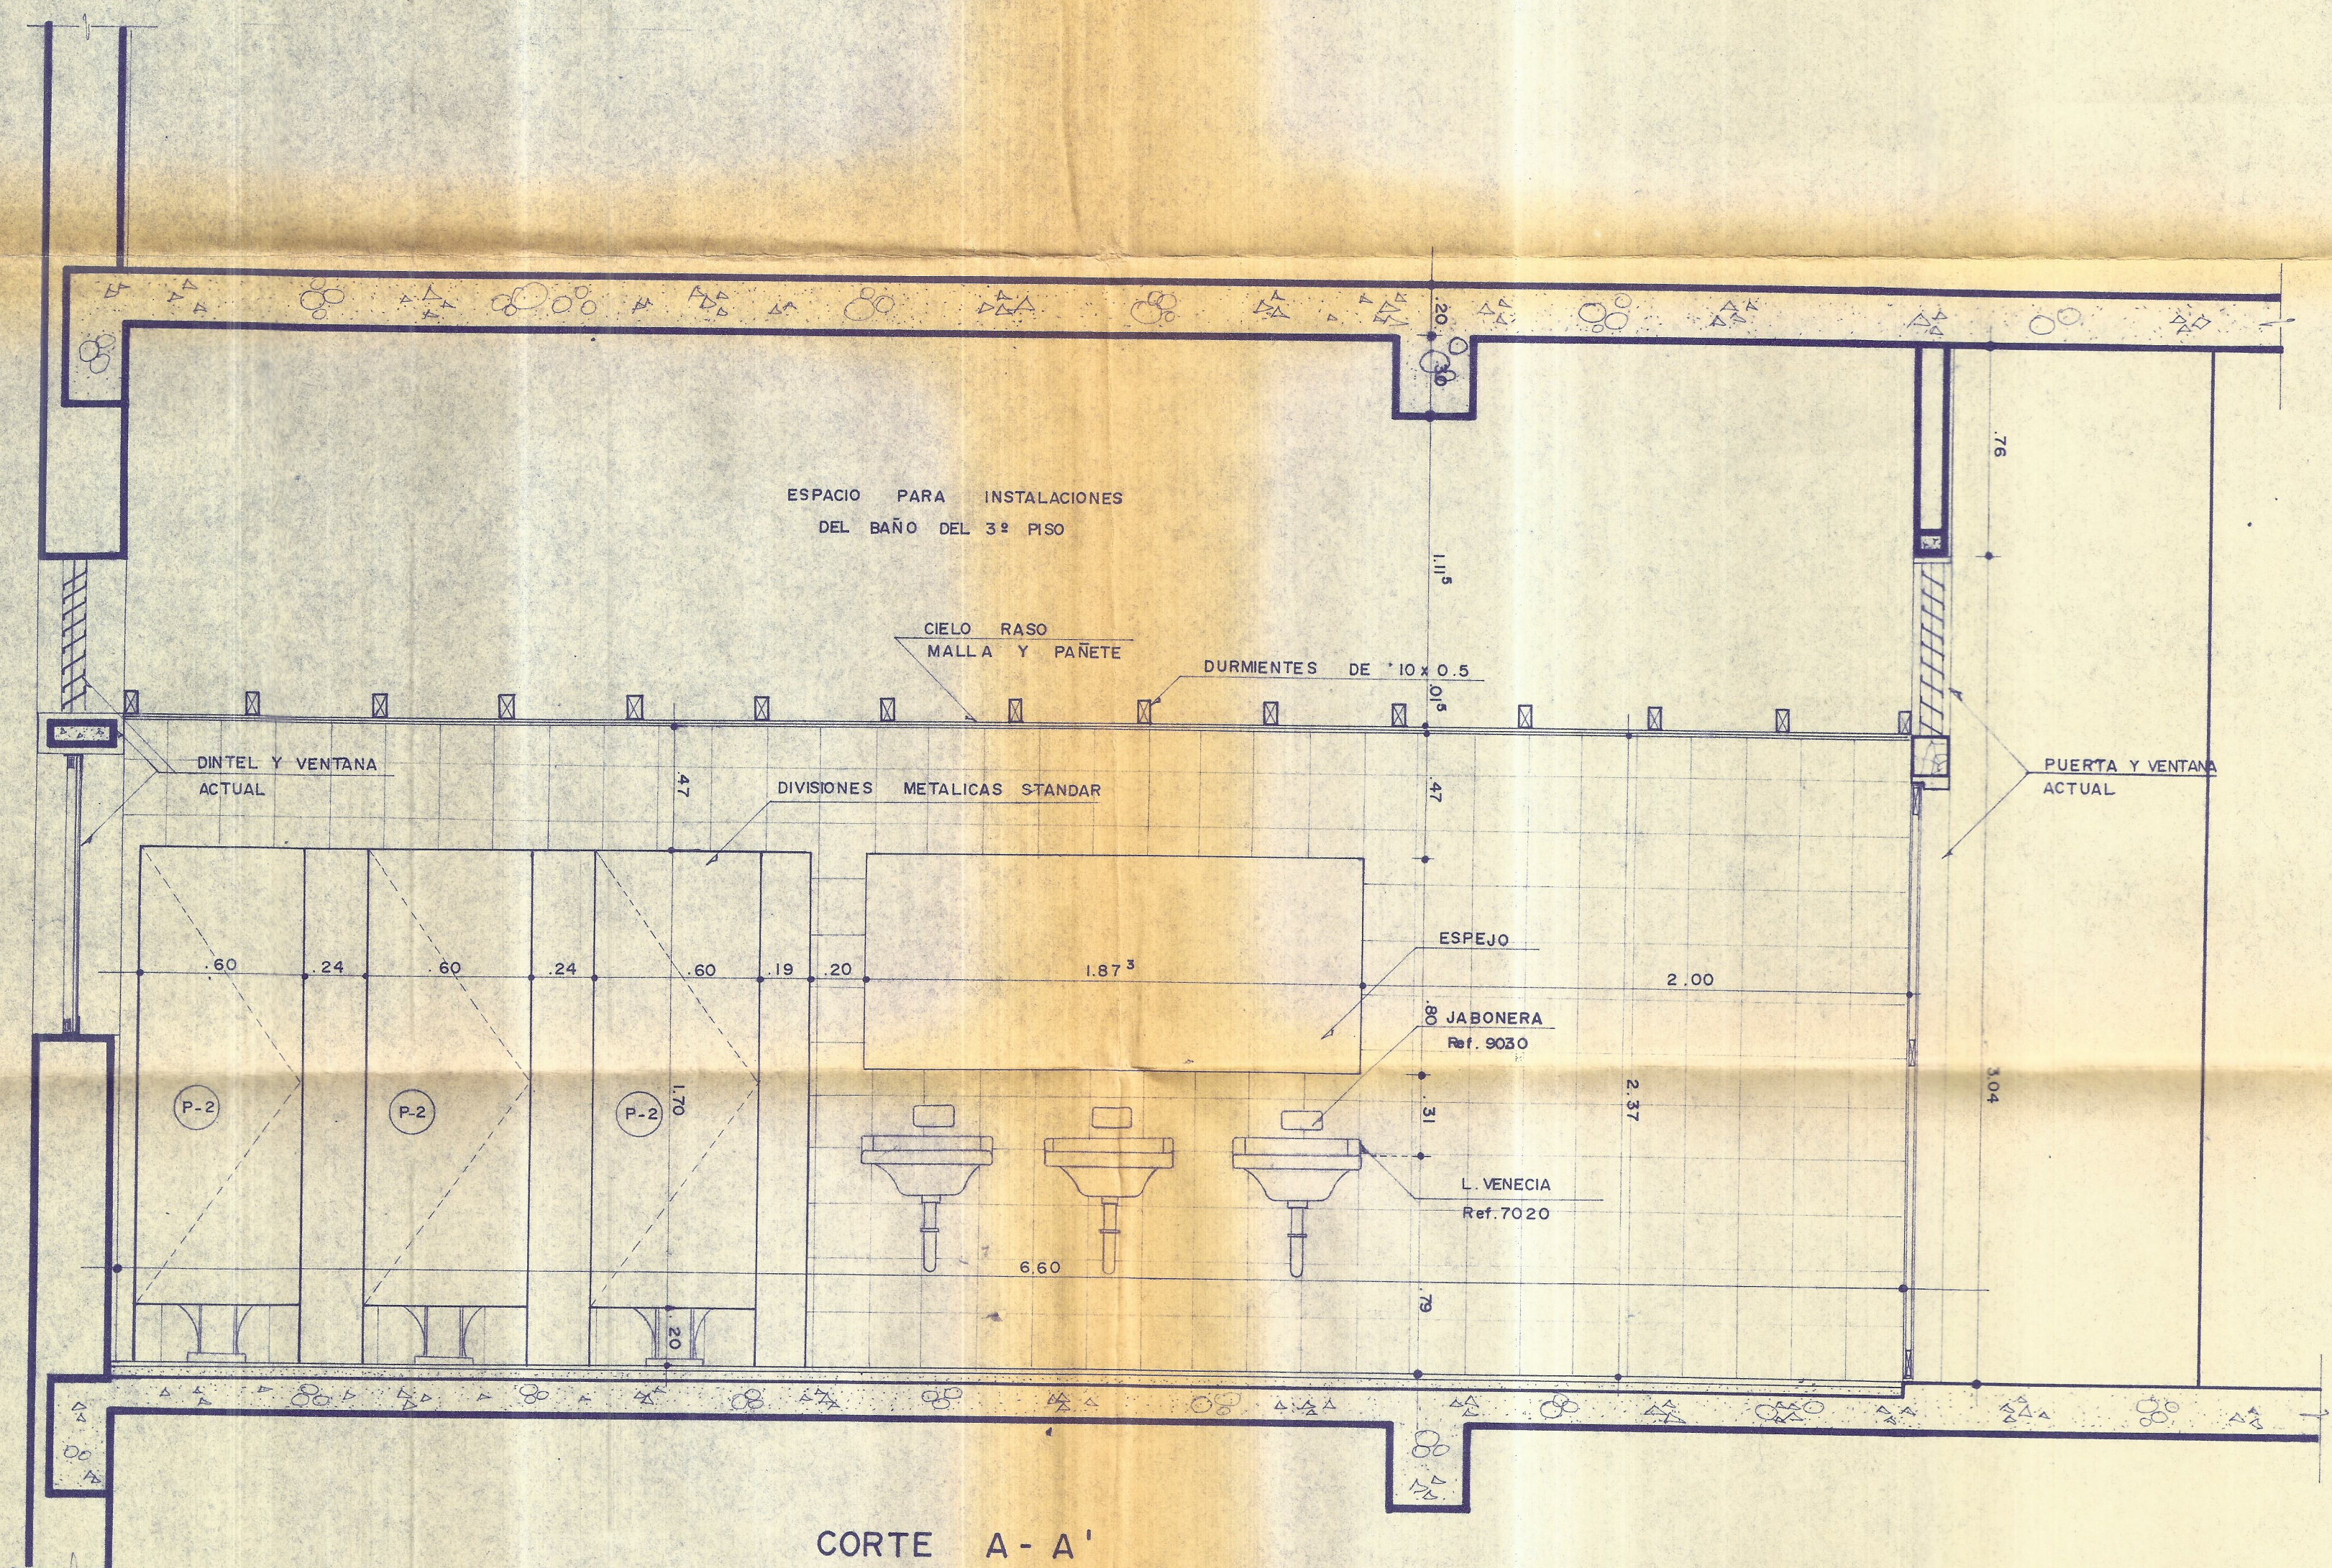

CORTE A - A'

Escala 1: 20

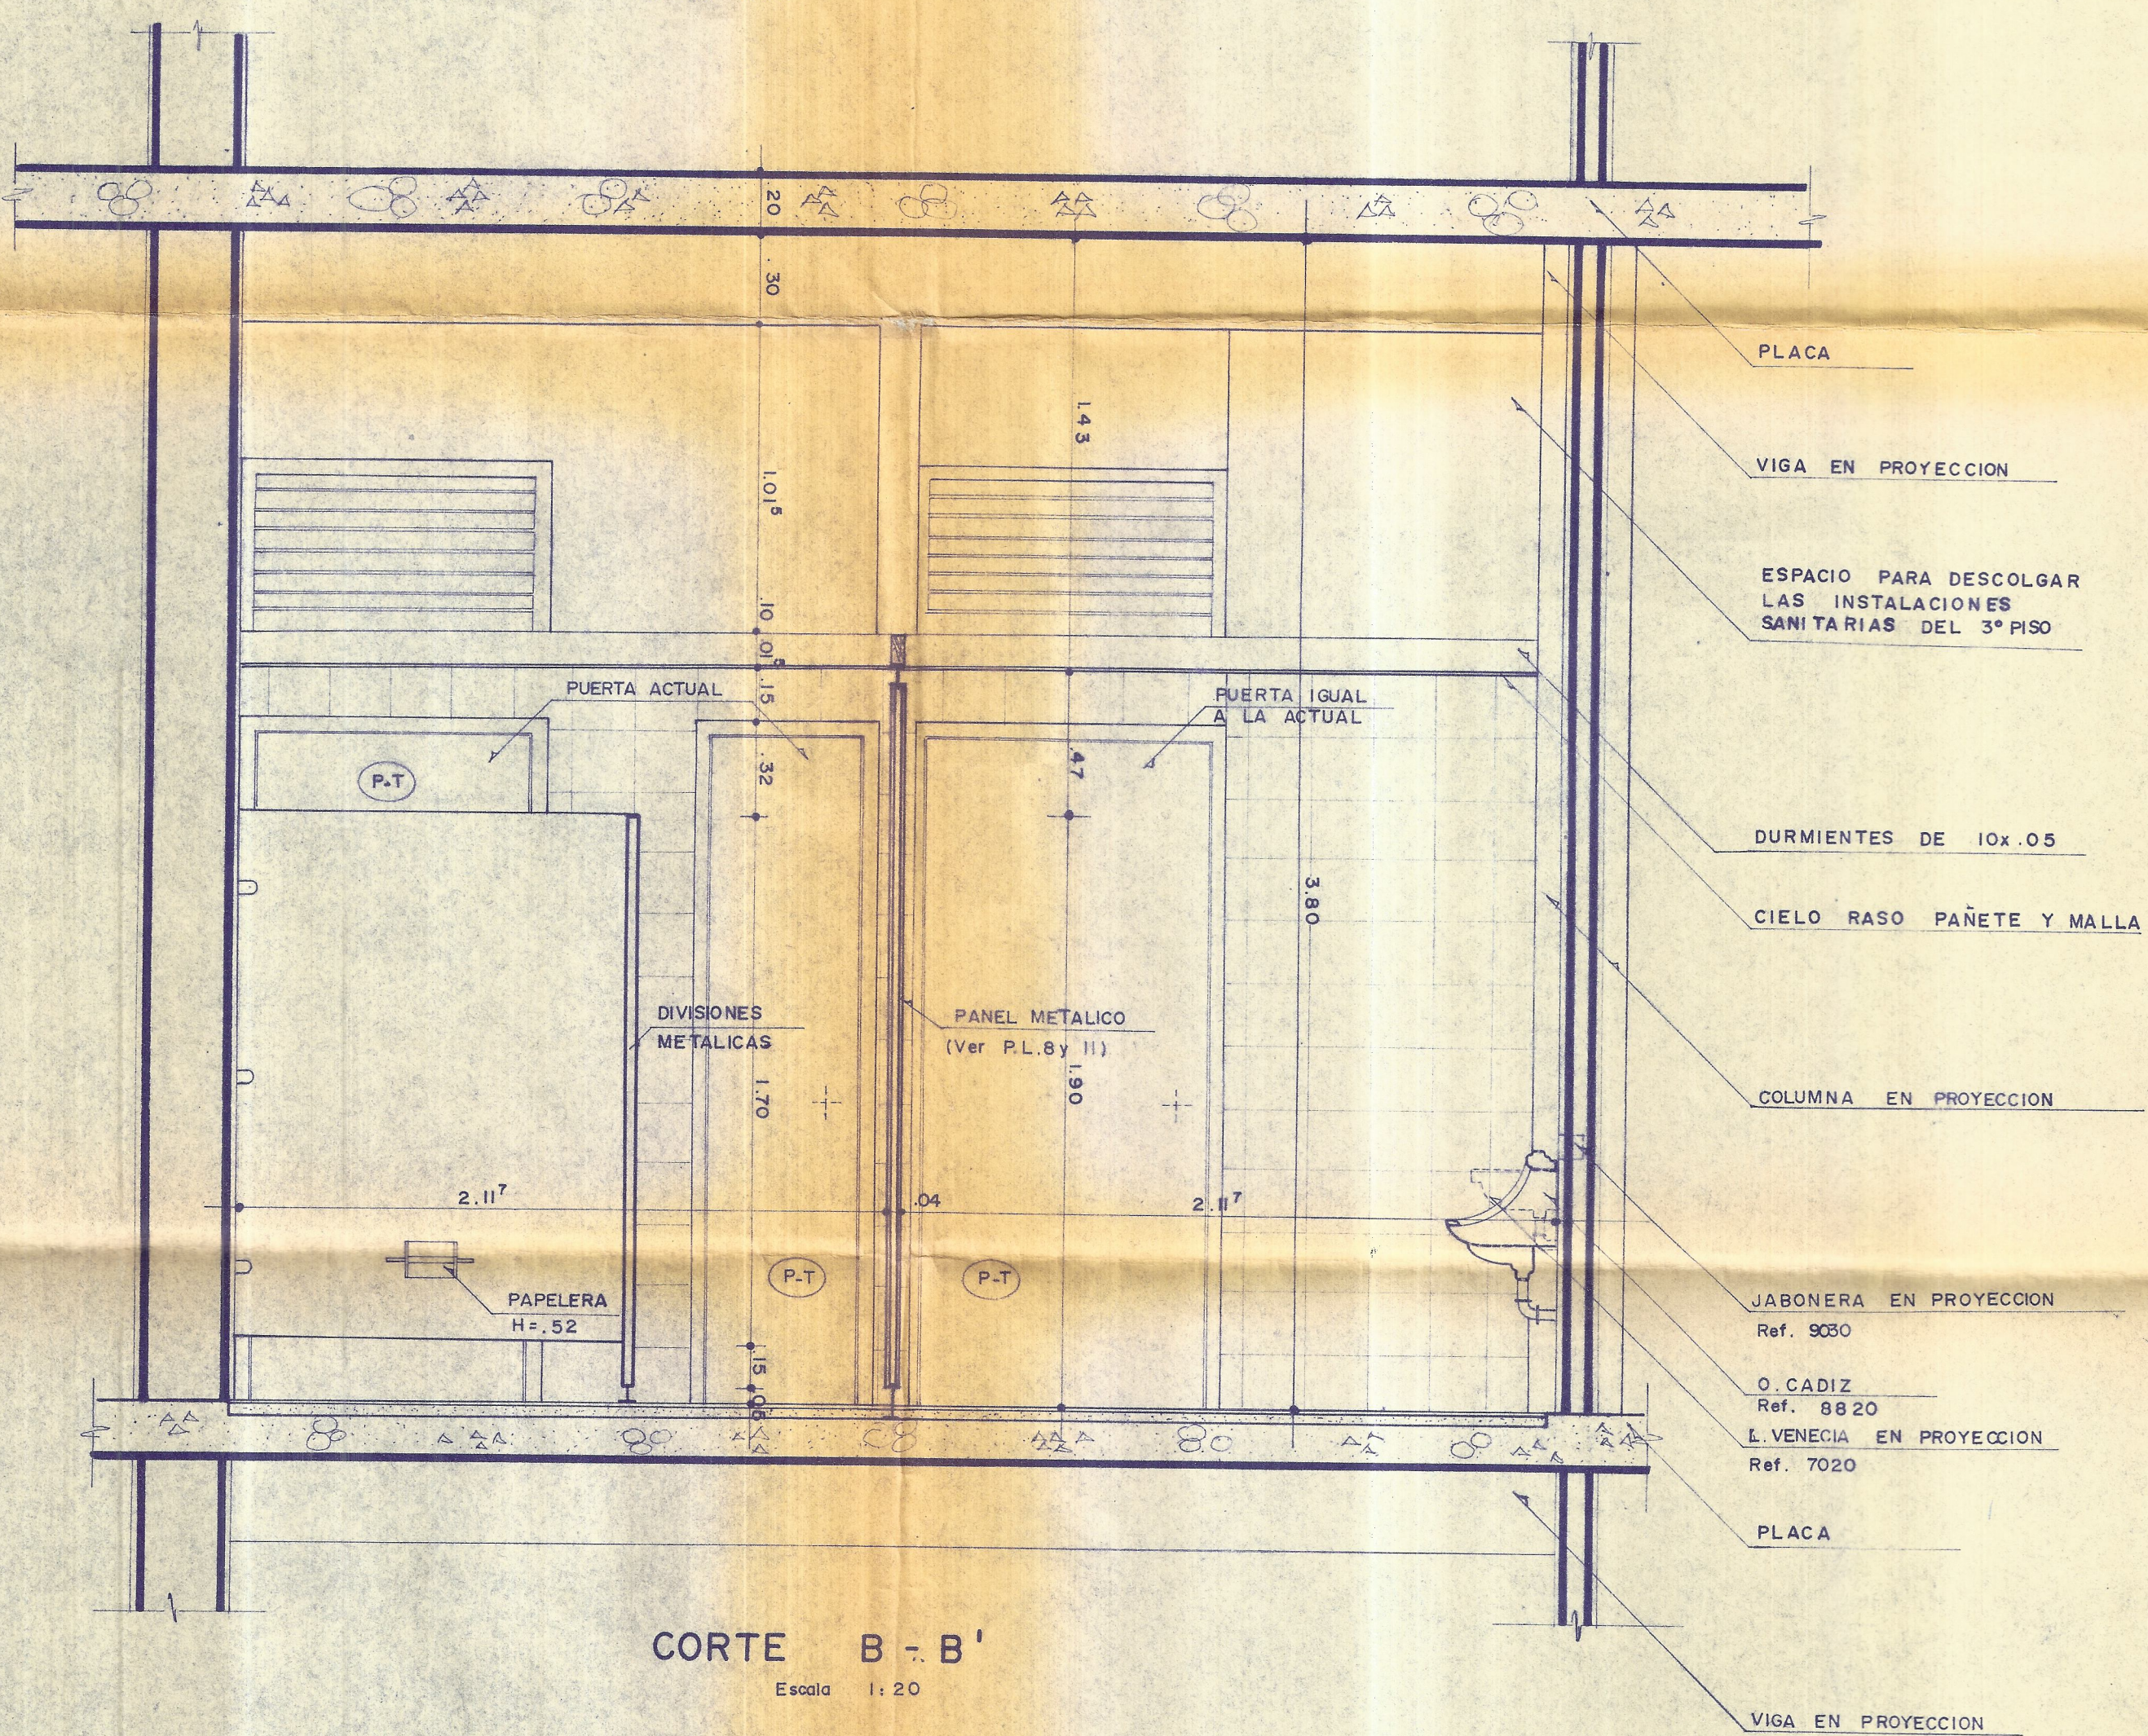

CORTE B - B'

Escala 1:20