


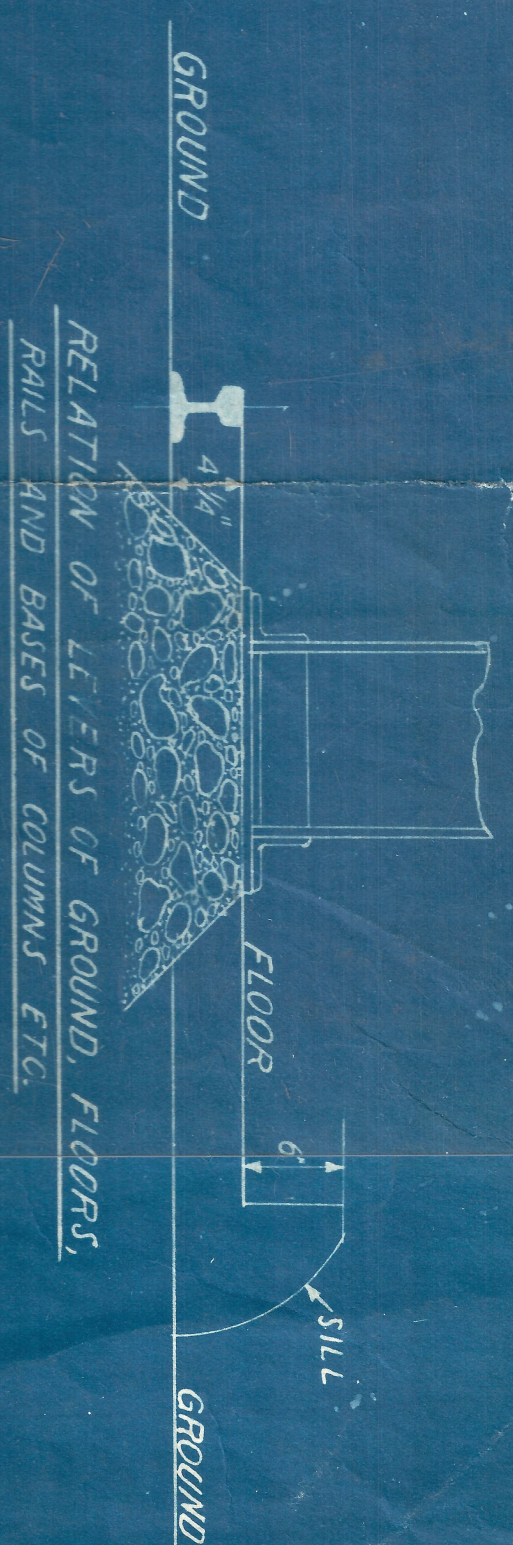

$\frac{3}{32}$ " to $\frac{5}{16}$ "

ALL RAIL TRACKS TO BE LEVEL WITH FLOOR

ALL RAIL TRACKS 3'-0" GAUGE

MACHINE SHOP

NOTE: BOTTOM HALF OF STONES WINDS

THE CORNER OF OF
DIRECTOR'S STORE
BE SUPPORTED FROM RE

NOTE: ALL WINDOWS TO BE FITTED WITH VENTILATORS: 2'0" x 5'0"
SLIDING DOORS TO BE FITTED HUNG FROM THE TOP AS SHOWN,
FLOOR TO BE CEMENT

VIEW OF STORES FROM ERECTING.
SHOP (ERECTING SHOP PILLARS NOT SHOWN)

TC/4A

DIR. GEN. DE FERROCARILES

SECCION DE MECANICA.

FF.CC. NACIONALES DE COLOMBIA

TALENTES CALIFICACION-"D

C.D.EWHURST-CHIEF MECH.ENGINEER

BRILLIANT • Z. S. Deutch
4608 TG/18/1022

Copio: Anatolodromus