


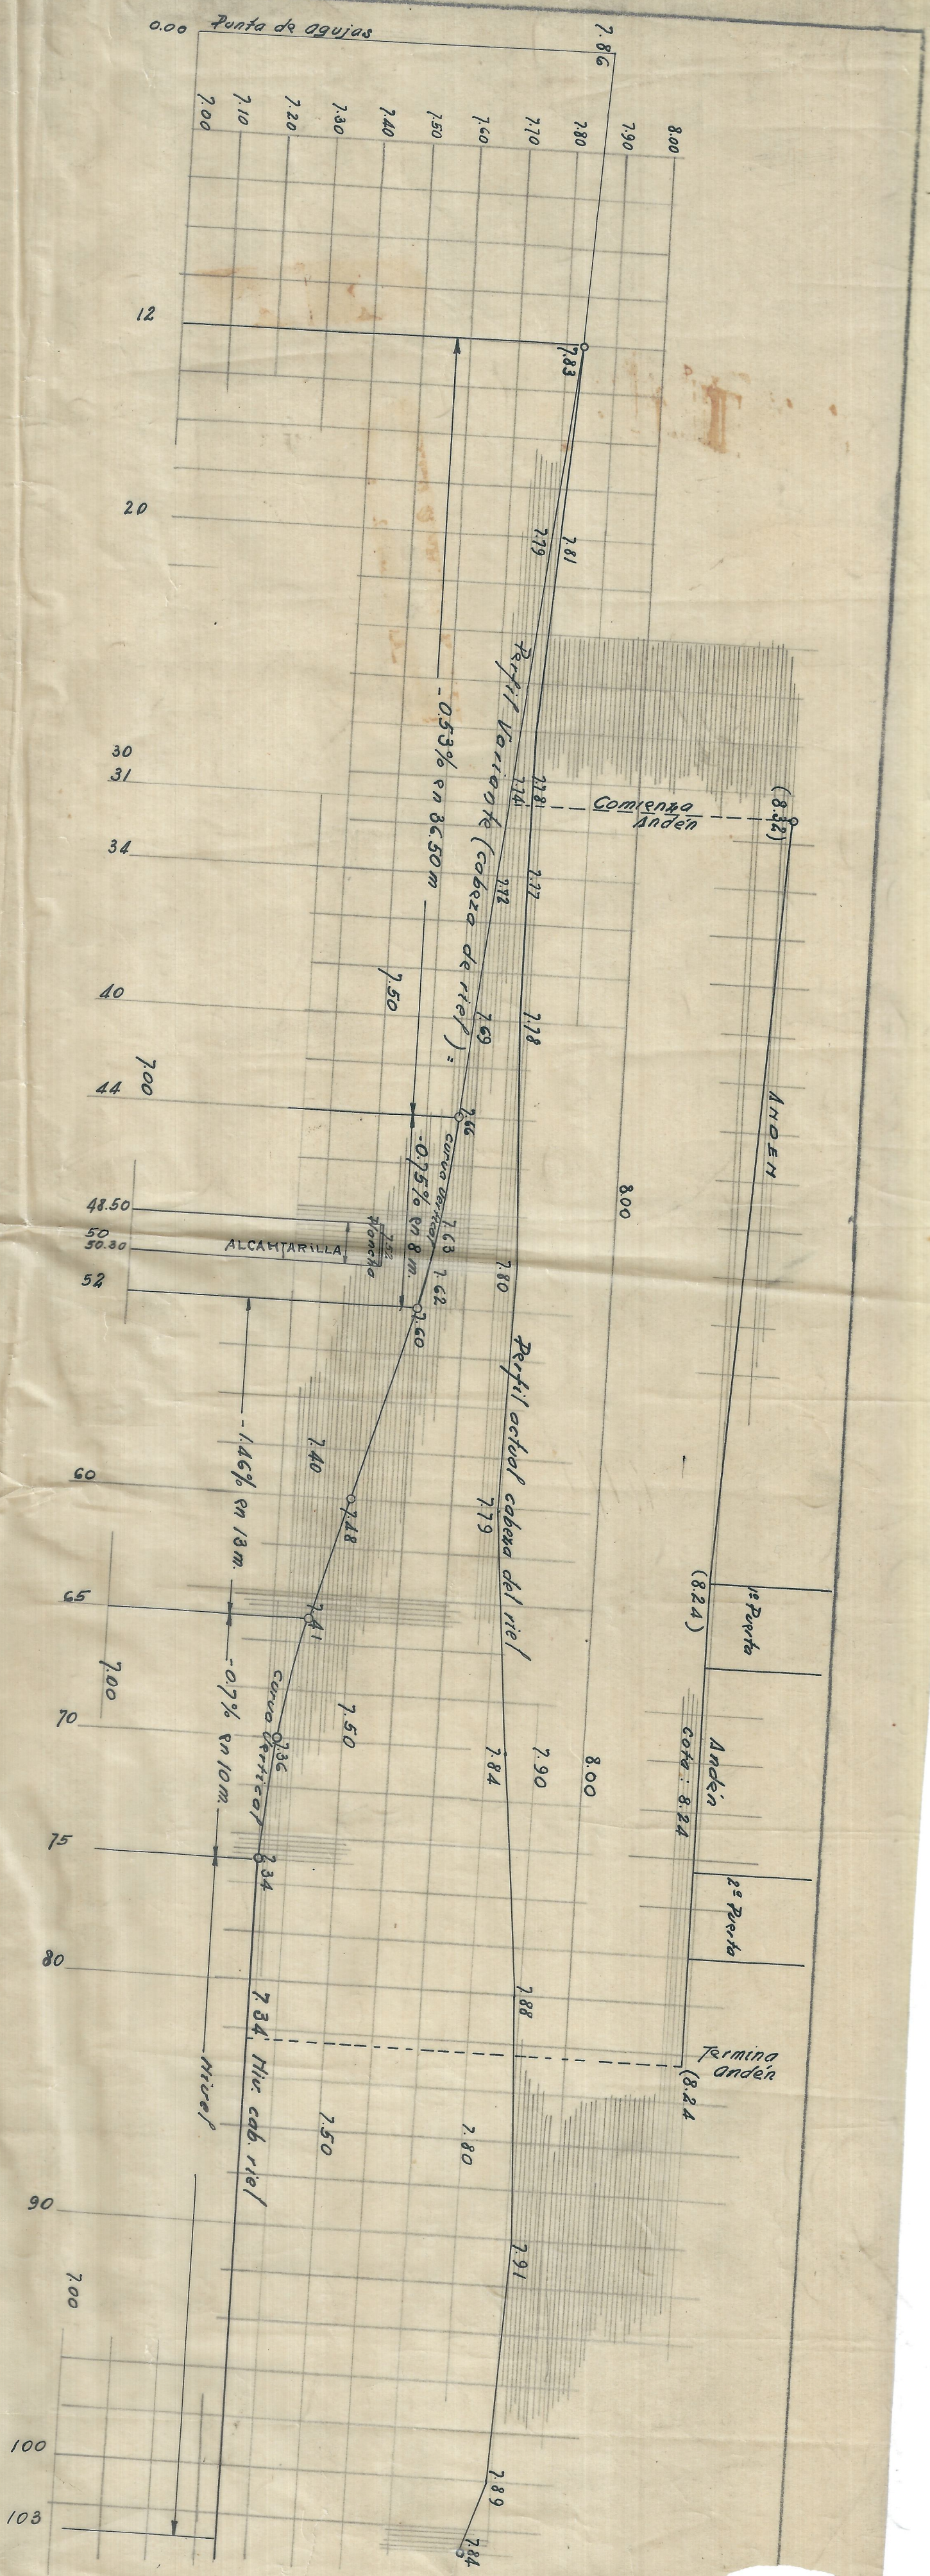

CUADRO DE MOVIMIENTO DE TIERRAS

ESTACION	Lon	H/2	AREAS	Angulo	BANDA	VOLUMENES
12 a 20	8.00	0.015	0.12	5		0.60
20 a 30	10.00	0.040	0.40	5		2.00
30 a 34	4.00	0.055	0.22	5		1.10
34 a 40	6.00	0.080	0.48	5		2.40
40 a 50	10.00	0.140	1.40	5		7.00
50 a 60	10.00	0.250	2.50	4.10		10.25
60 a 70	10.00	0.400	4.00	4.10		16.40
70 a 90	20.00	0.550	11.00	4.10		45.10
90 a 100	10.00	0.500	5.00	4.10		22.96
100 a 103	3.00	0.530	1.59	4.10		6.52
						114.33 m³
						= 120 m³

ESCALAS: HOR. 1:200
VERT. 1:10

FERROCARRI DEL PACIFICO
DEPARTAMENTO DE EXPLOICACION
APARTADERO DE LA AMERICAN
COFEES EN CARTAGAO
Modificación de la pendiente para
situar la canchales a 0.90m del andén
Julio de 1950 - *U. P. F. F. F. F.*