


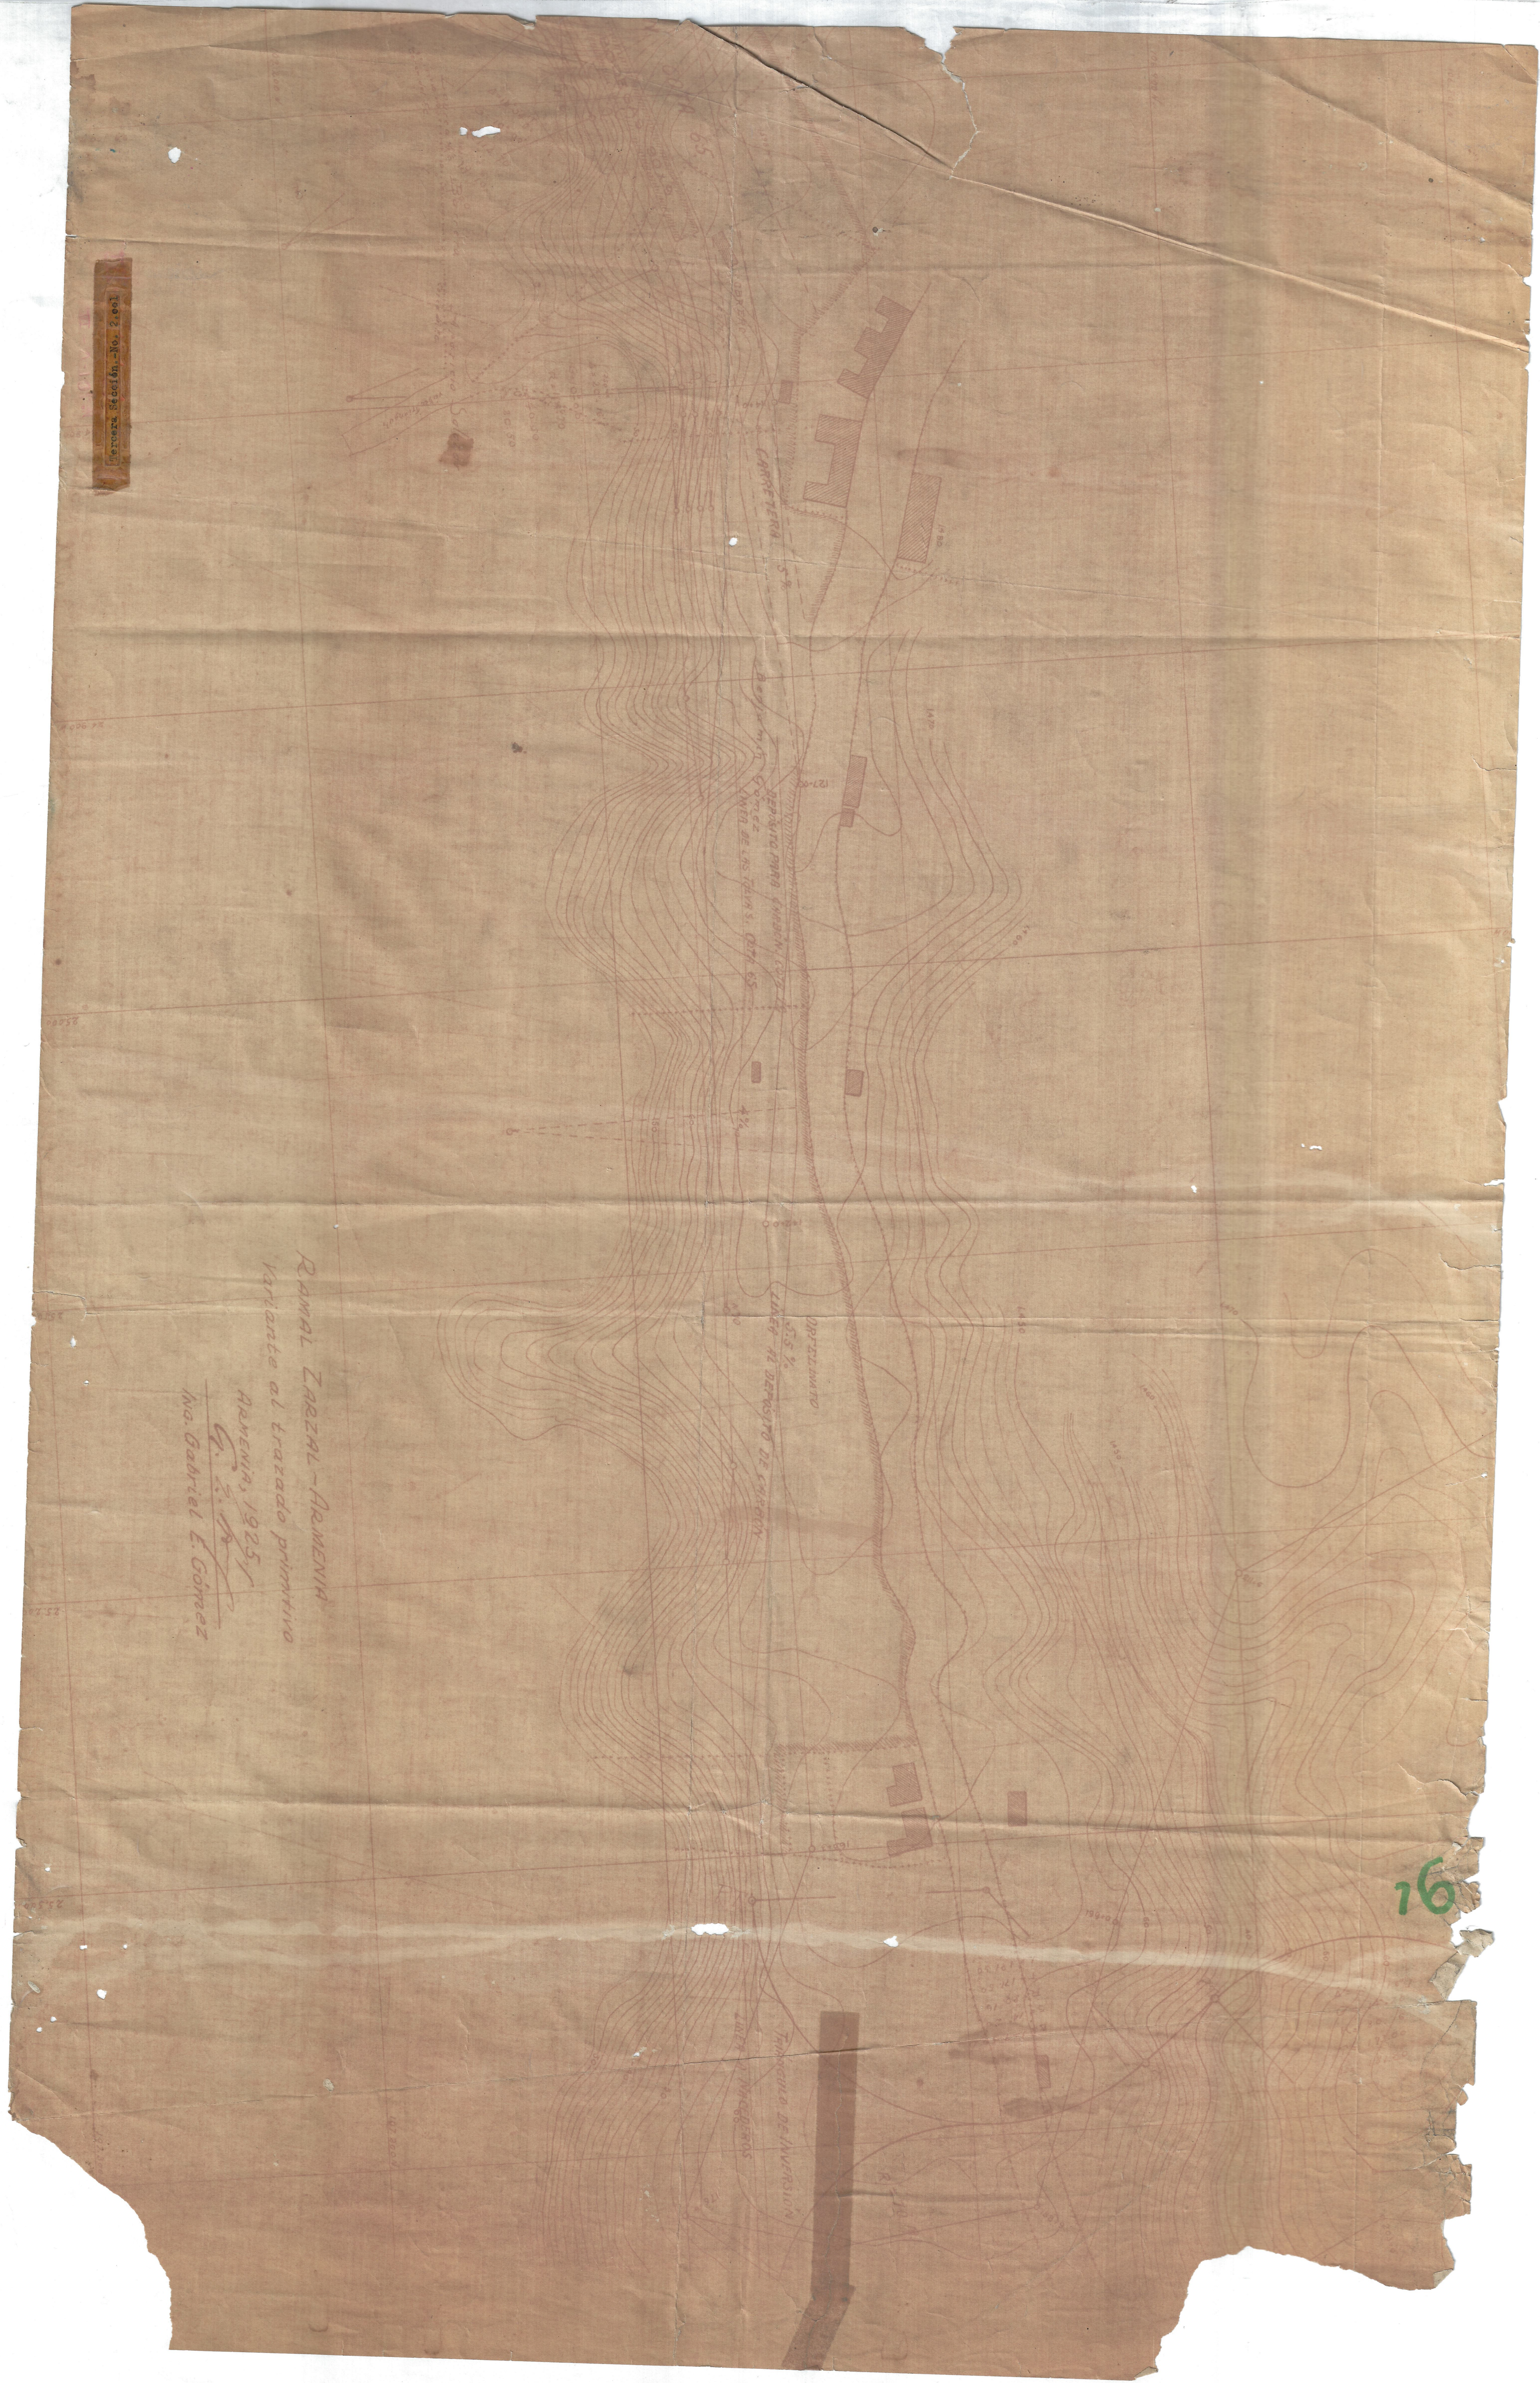

RAMAL ZAREZAL - ARMENIA
variante al trazado primitivo
ARMENIA, 1925
G. S. R.
Ing. Gabriel E. Gómez